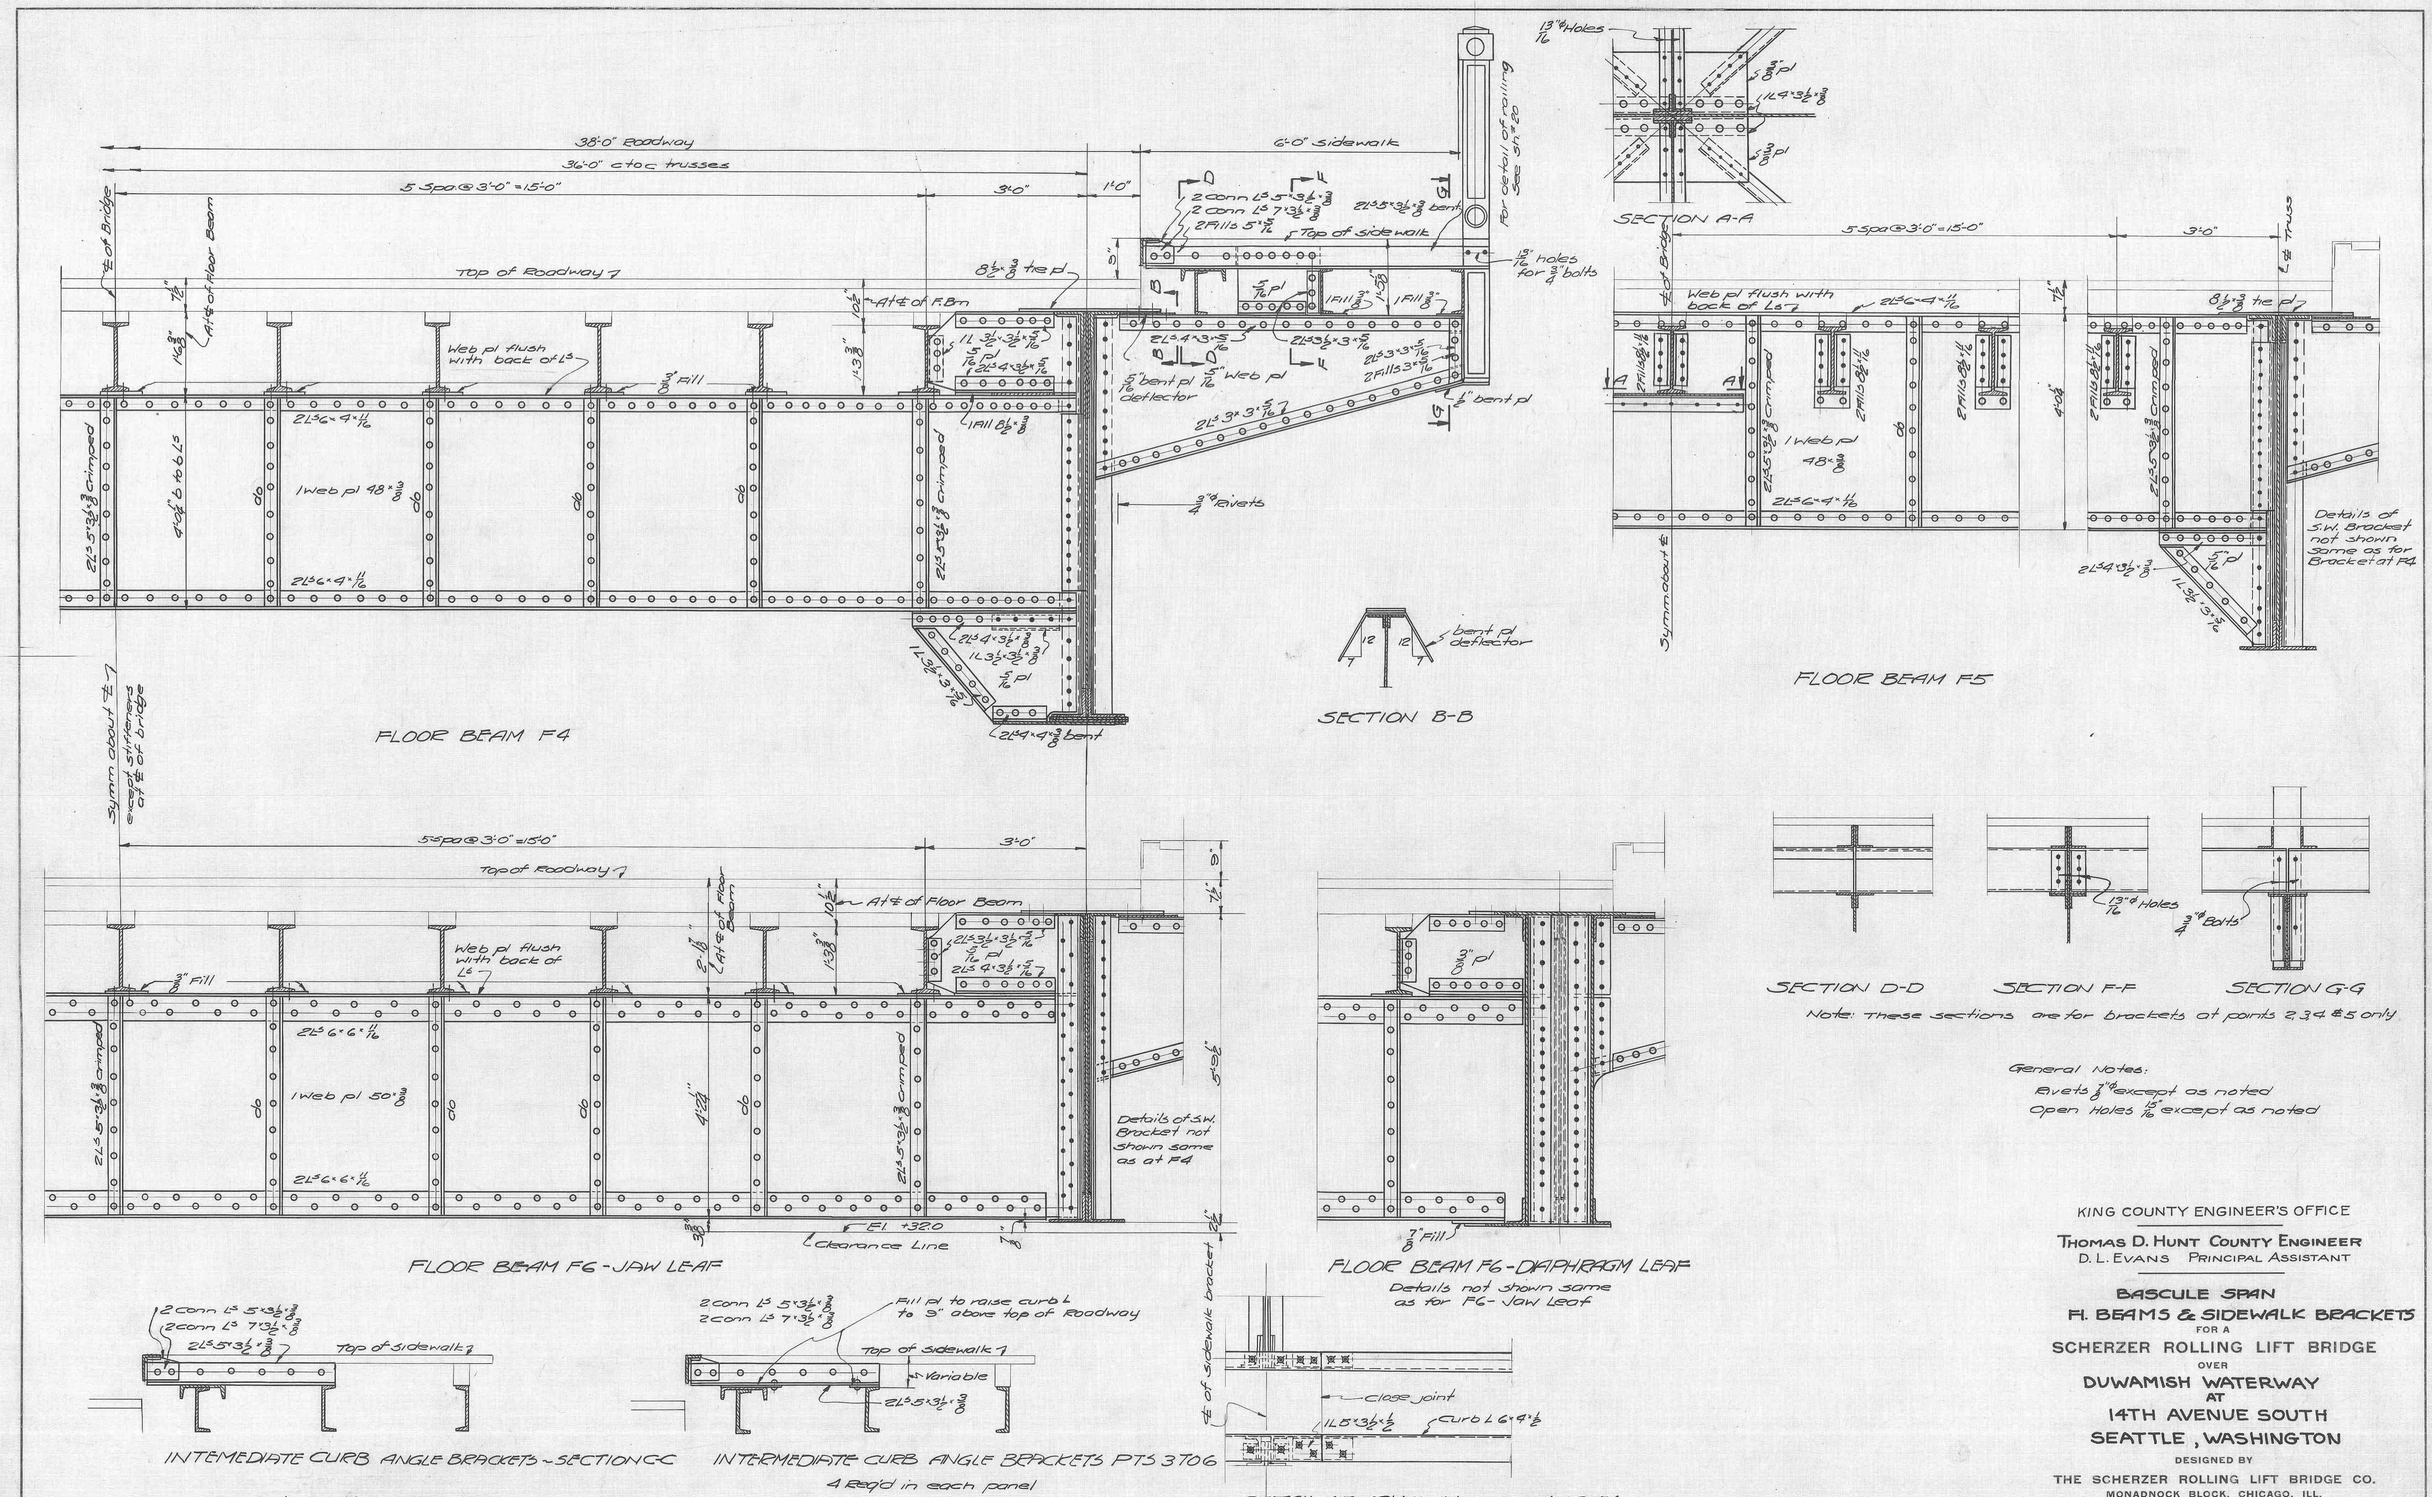

General Notes:
Rivets 3/4" ϕ except as noted
Open Holes 13/16" except as noted

KING COUNTY ENGINEER'S OFFICE

THOMAS D. HUNT COUNTY ENGINEER
D. L. EVANS PRINCIPAL ASSISTANT

BASCULE SPAN
FL. BEAMS & SIDEWALK BRACKETS
FOR A
SCHERZER ROLLING LIFT BRIDGE
OVER
DUWAMISH WATERWAY
AT
14TH AVENUE SOUTH
SEATTLE, WASHINGTON

DESIGNED BY
THE SCHERZER ROLLING LIFT BRIDGE CO.
MONADNOCK BLOCK, CHICAGO, ILL.

DRAWN BY E.A.H.
TRACED BY J.F.
CHECKED BY A.B.
REVISED 8-29-29

SCALE: 3/8" = 1'-0"
DATE: JUNE 6, 1926

SHEET NO. 1223-9

DEC 29 1998 MICRO

9593 103-11 I

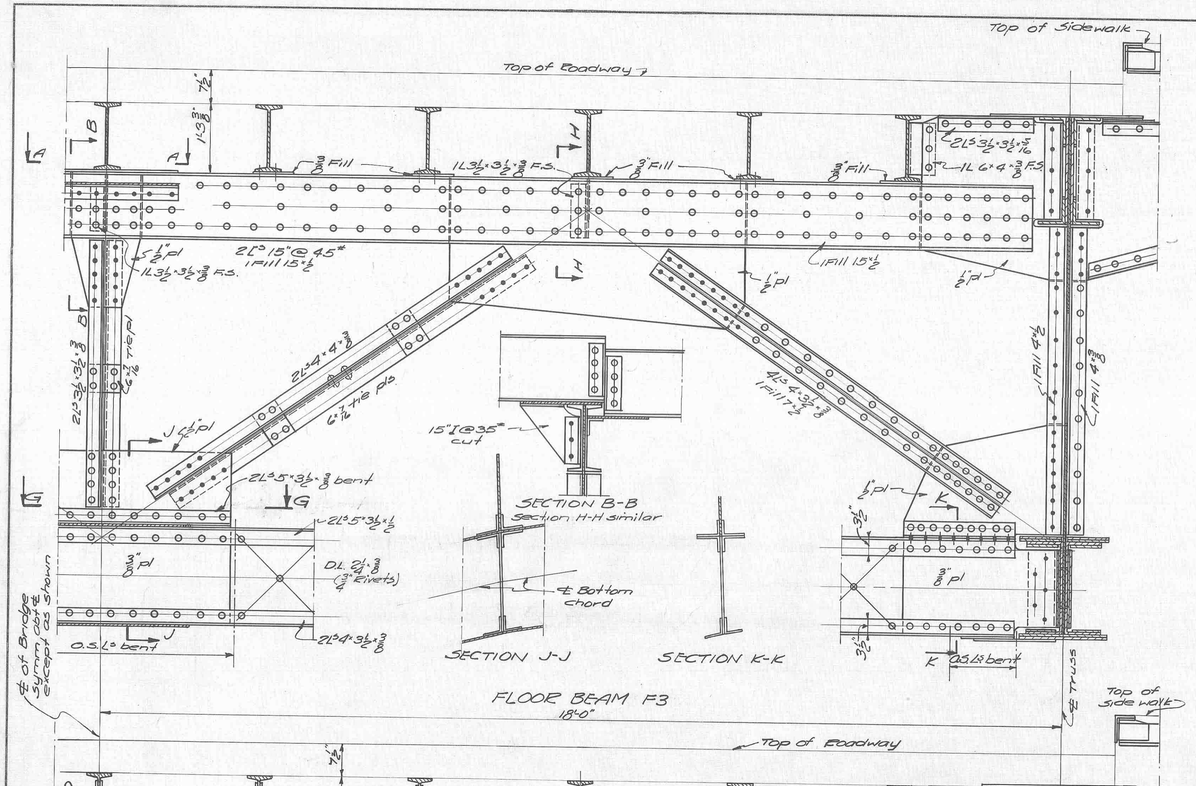

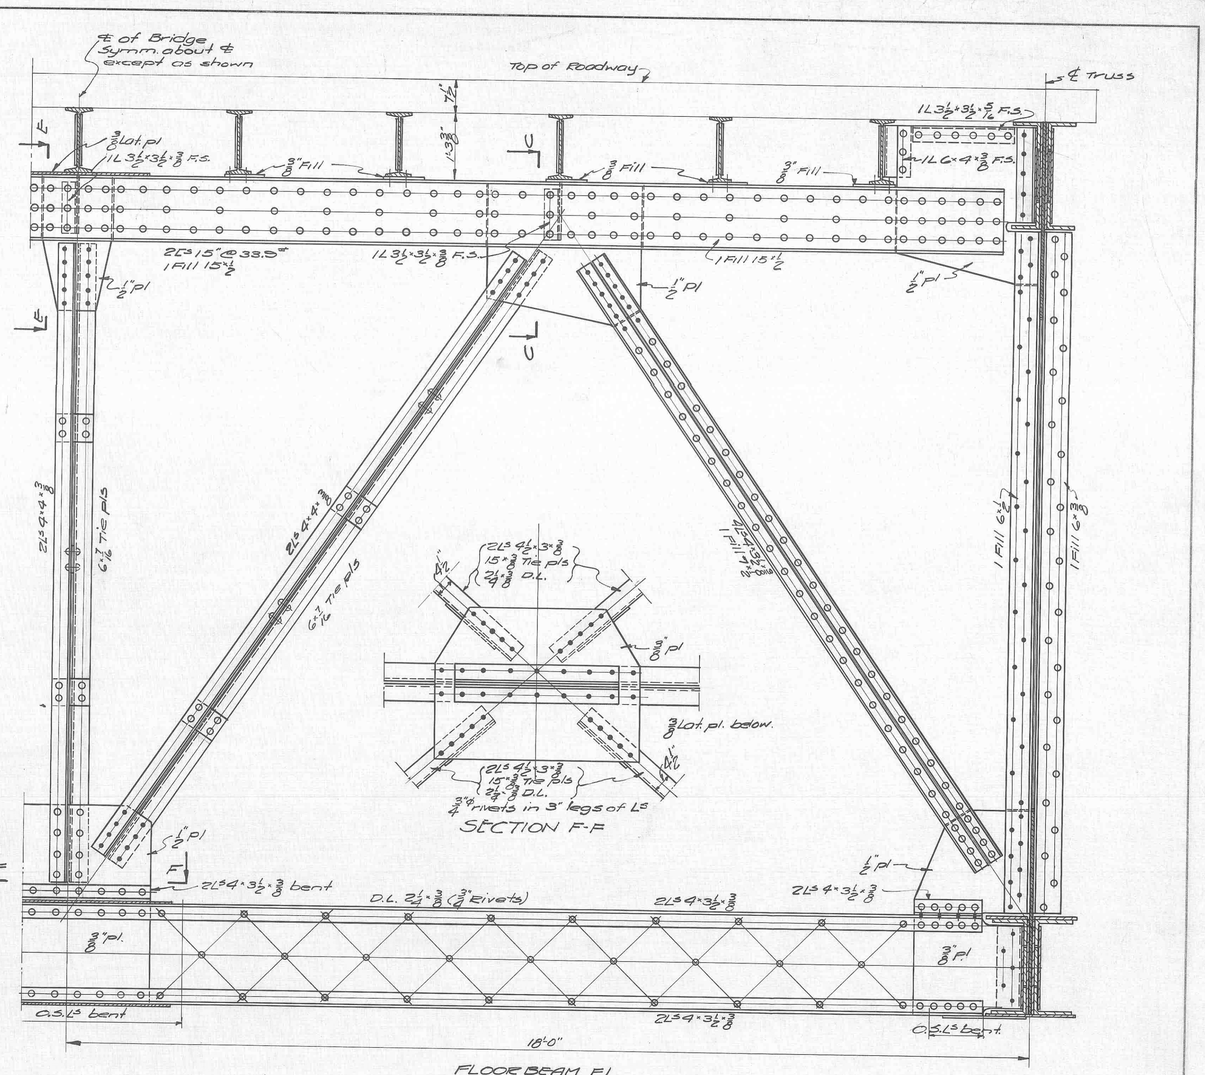

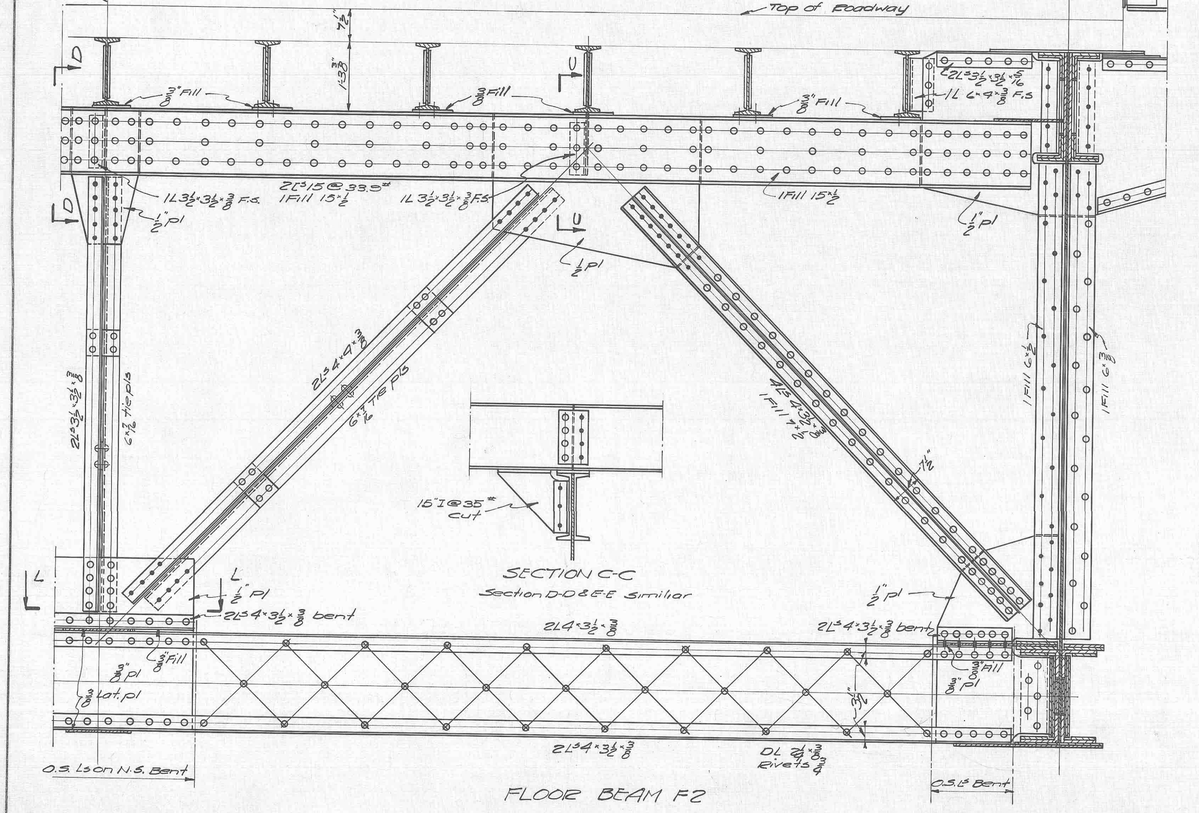

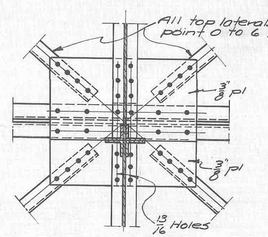

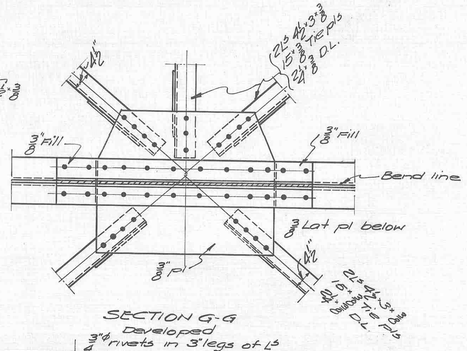

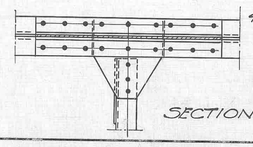

GENERAL NOTES:-
Rivets 3/4" ø except as noted
Open holes 15/16" ø " "

KING COUNTY ENGINEER'S OFFICE

THOMAS D. HUNT COUNTY ENGINEER
D. L. EVANS PRINCIPAL ASSISTANT

BASCULE SPAN
FLOOR BEAMS & BRACING
FOR A
SCHERZER ROLLING LIFT BRIDGE
OVER
DUWAMISH WATERWAY
AT
14TH AVENUE SOUTH
SEATTLE, WASHINGTON

DESIGNED BY
THE SCHERZER ROLLING LIFT BRIDGE CO.
MONADNOCK BLOCK, CHICAGO, ILL.

DRAWN BY A.B
TRACED BY A.B.
CHECKED BY A.L.E.S.
REVISED

SCALE: 3/8" = 1'-0"
DATE- JUNE 6, 1929

SHEET NO. 1223-10

DEC 29 1998 MICRO
9594 103-11 J

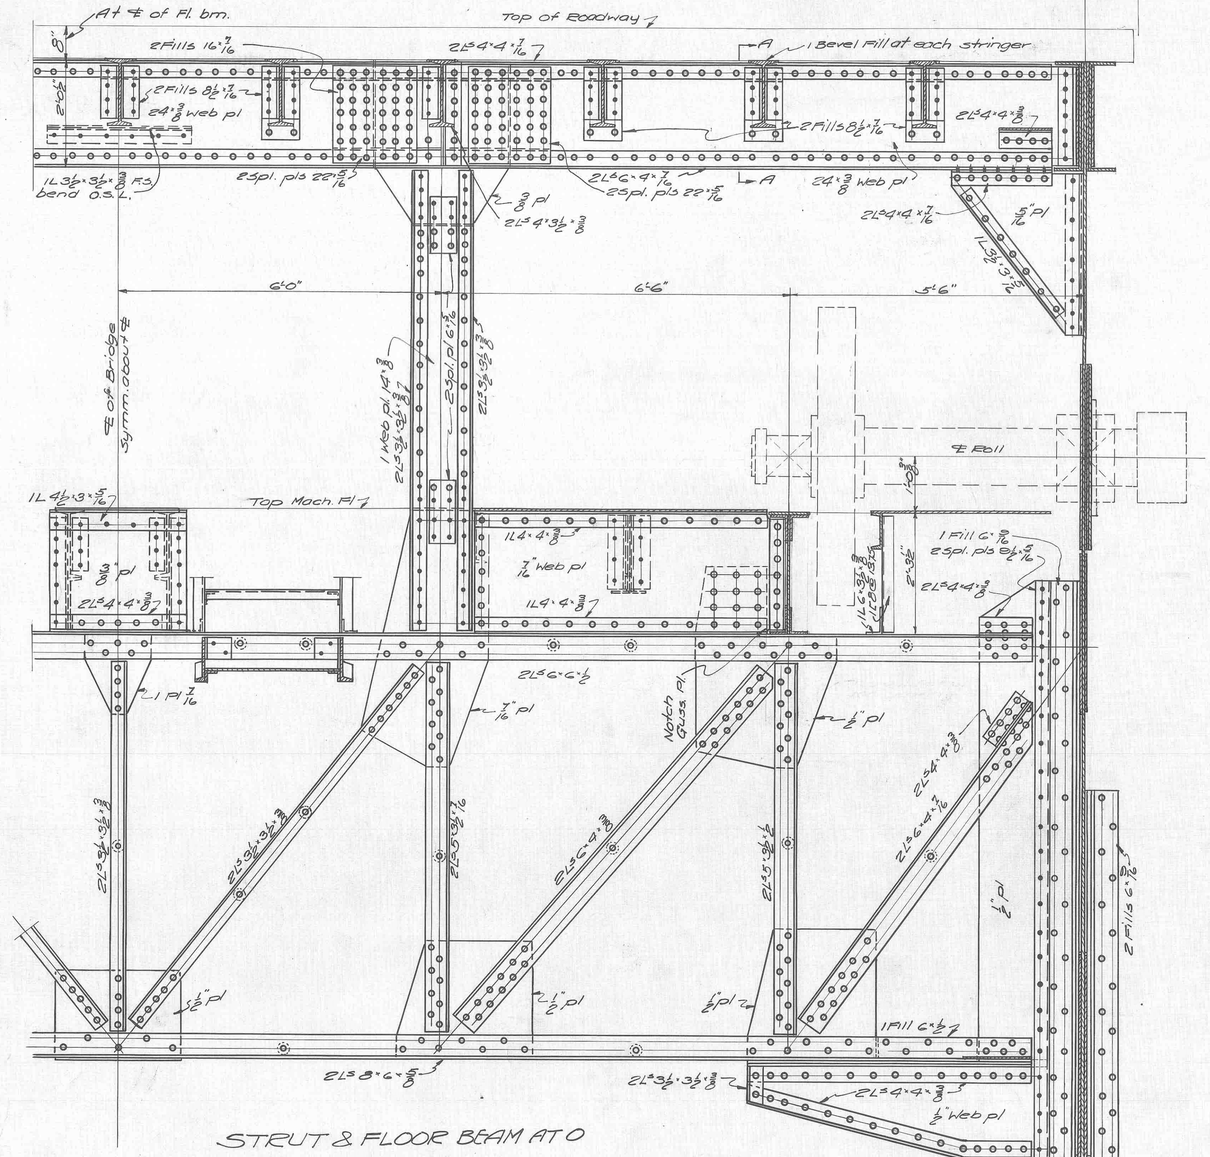

STRUT & FLOOR BEAM AT O

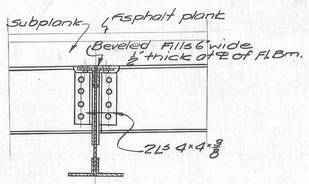

SECTION A-A

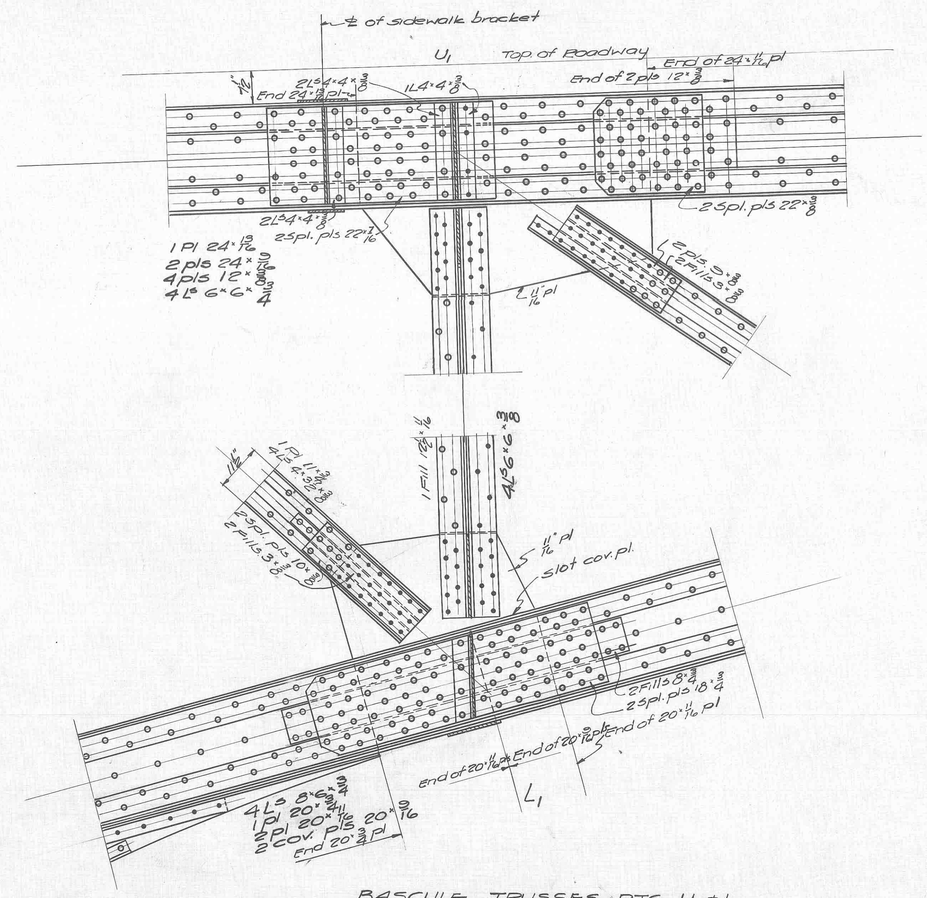

BASCULE TRUSSES PTS U1 & L1

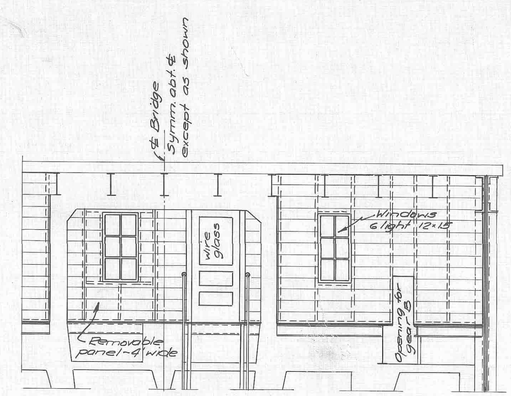

ELEVATION OF MACHINERY ENCLOSURE
Scale 1/4" = 1'-0"

For plan of Enclosure see drg. #30

GENERAL NOTES
Rivet 7/16" ϕ
Open Holes 15/16" ϕ

KING COUNTY ENGINEER'S OFFICE

THOMAS D. HUNT COUNTY ENGINEER
D. L. EVANS PRINCIPAL ASSISTANT

BASCULE TRUSS POINTS U1 & L1 & STRUT & FLOOR BEAM AT PT. O

FOR A

SCHERZER ROLLING LIFT BRIDGE

OVER

DUWAMISH WATERWAY

AT

14TH AVENUE SOUTH

SEATTLE, WASHINGTON

DESIGNED BY

THE SCHERZER ROLLING LIFT BRIDGE CO.
MONADNOCK BLOCK, CHICAGO, ILL.

DRAWN BY A.L.R.S.
TRACED BY J.E.
CHECKED BY P.L.D.
REVISED 8-29-29

SCALE: 3/4" = 1'-0" & 1/4" = 1'-0"
DATE: JUNE 6, 1929

SHEET NO. 1223-11

DEC 29 1988
9595 103-11K

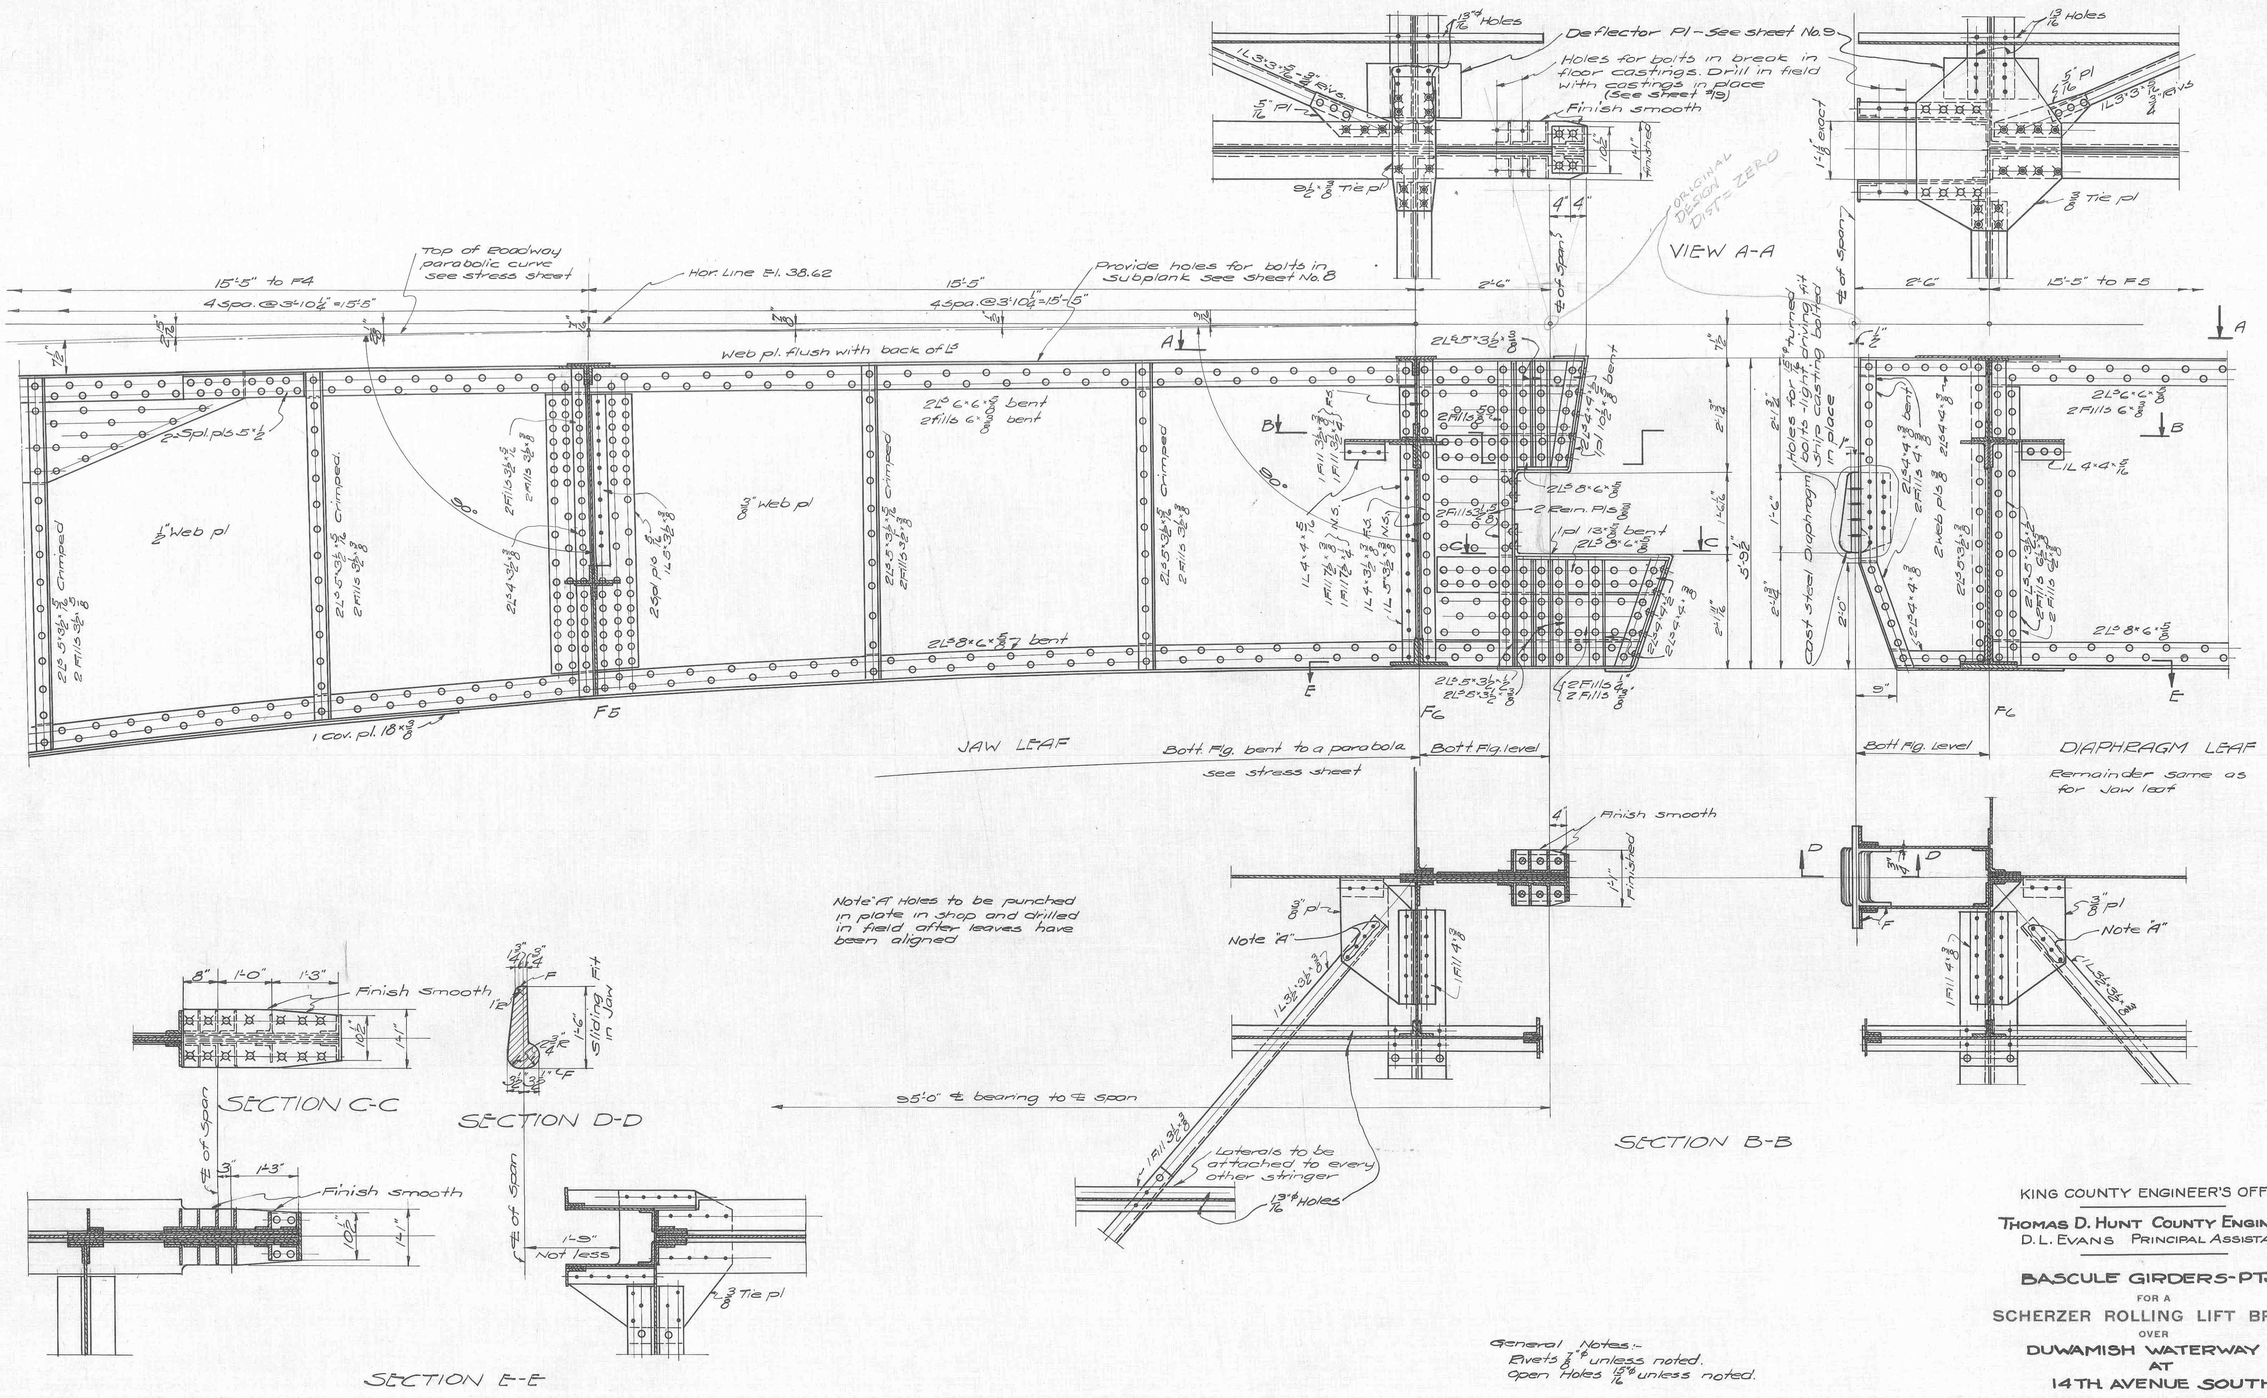

General Notes:-
Rivets 7/8" ϕ unless noted.
Open Holes 15/16" unless noted.

KING COUNTY ENGINEER'S OFFICE

THOMAS D. HUNT COUNTY ENGINEER
D. L. EVANS PRINCIPAL ASSISTANT

BASCULE GIRDERS - PTS 4 TO 6

FOR A

SCHERZER ROLLING LIFT BRIDGE

OVER

DUWAMISH WATERWAY

AT

14TH AVENUE SOUTH

SEATTLE, WASHINGTON

DESIGNED BY

THE SCHERZER ROLLING LIFT BRIDGE CO.
MONADNOCK BLOCK, CHICAGO, ILL.

DRAWN BY A.L.E.S.
TRACED BY L.N.
CHECKED BY R.L.D.
REVISED 8-29-29

SCALE: 3/8" = 1'-0"
DATE: JUNE 6, 1923

SHEET NO. 1223-12

9596 103-11 L

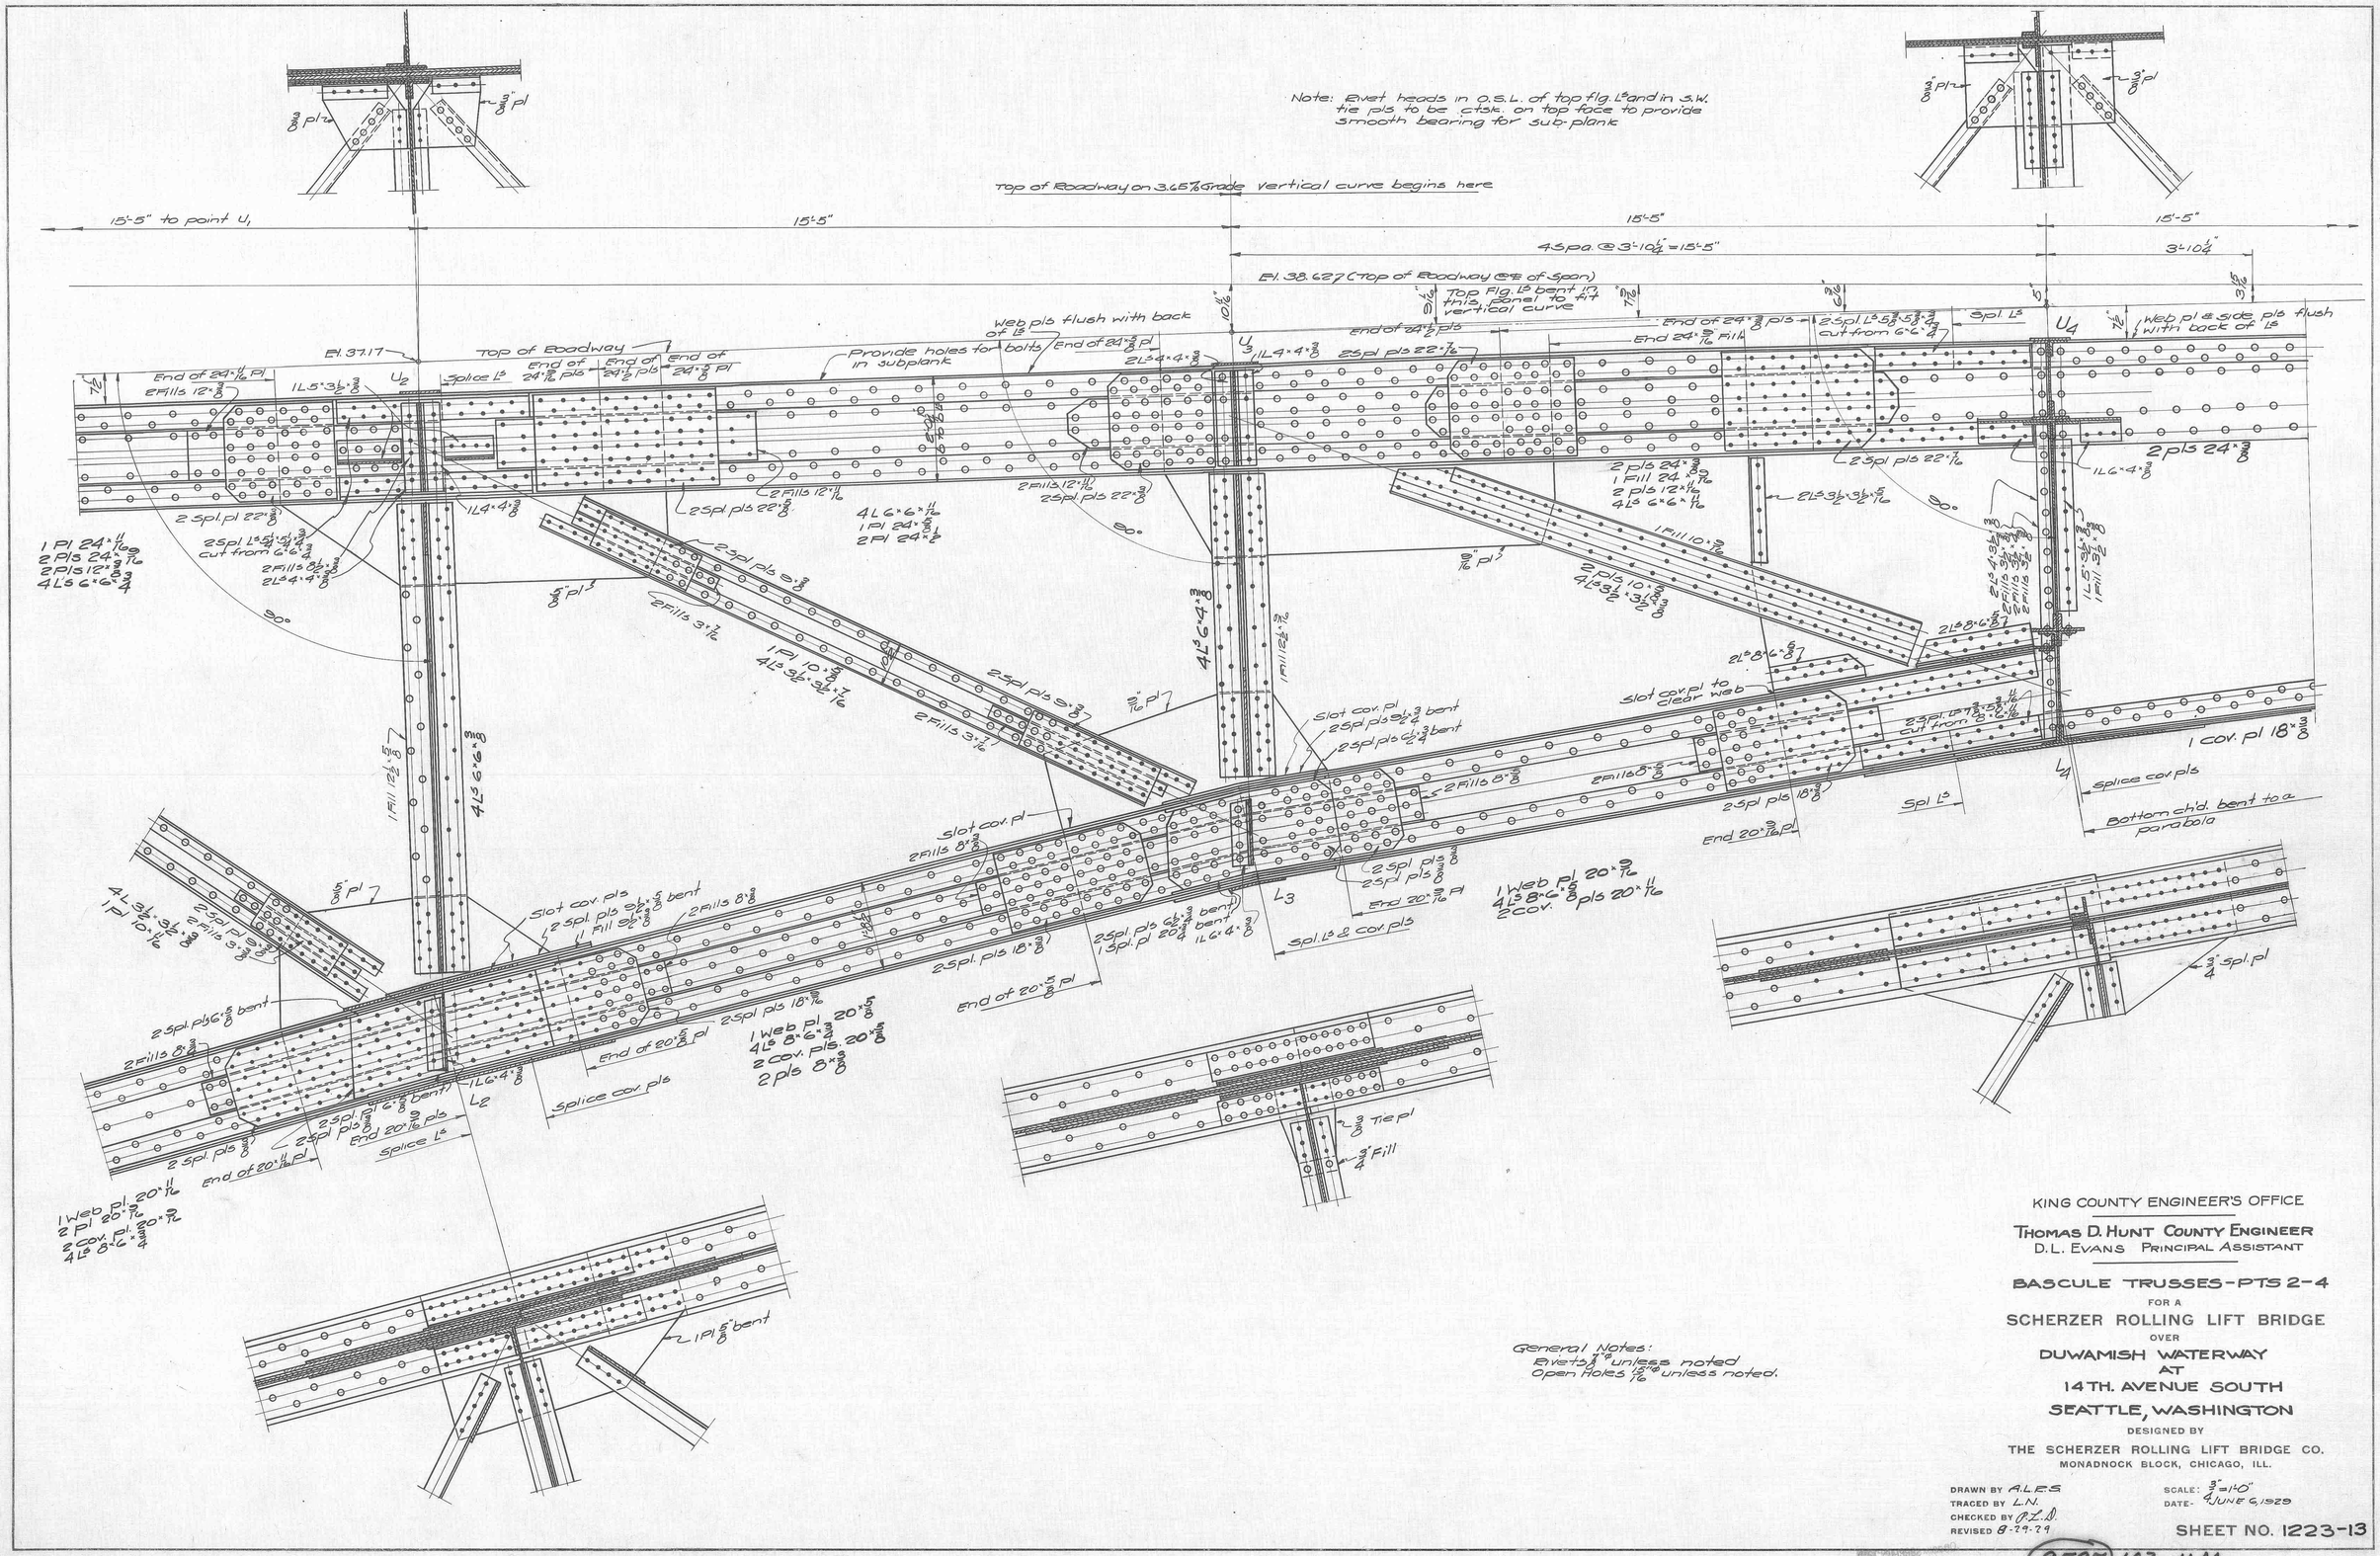

General Notes:
Rivets 3/4" unless noted
Open Holes 15/16" unless noted.

KING COUNTY ENGINEER'S OFFICE

THOMAS D. HUNT COUNTY ENGINEER
D.L. EVANS PRINCIPAL ASSISTANT

BASCULE TRUSSES - PTS 2-4
FOR A
SCHERZER ROLLING LIFT BRIDGE
OVER
DUWAMISH WATERWAY
AT
14TH. AVENUE SOUTH
SEATTLE, WASHINGTON

DESIGNED BY
THE SCHERZER ROLLING LIFT BRIDGE CO.
MONADNOCK BLOCK, CHICAGO, ILL.

DRAWN BY A.L.E.S
TRACED BY L.N.
CHECKED BY R.L.D.
REVISED 8-29-29

SCALE: 3/8" = 1'-0"
DATE- JUNE 6, 1929

SHEET NO. 1223-13

DEC 29 1998 MICRO.
9597 103-11M