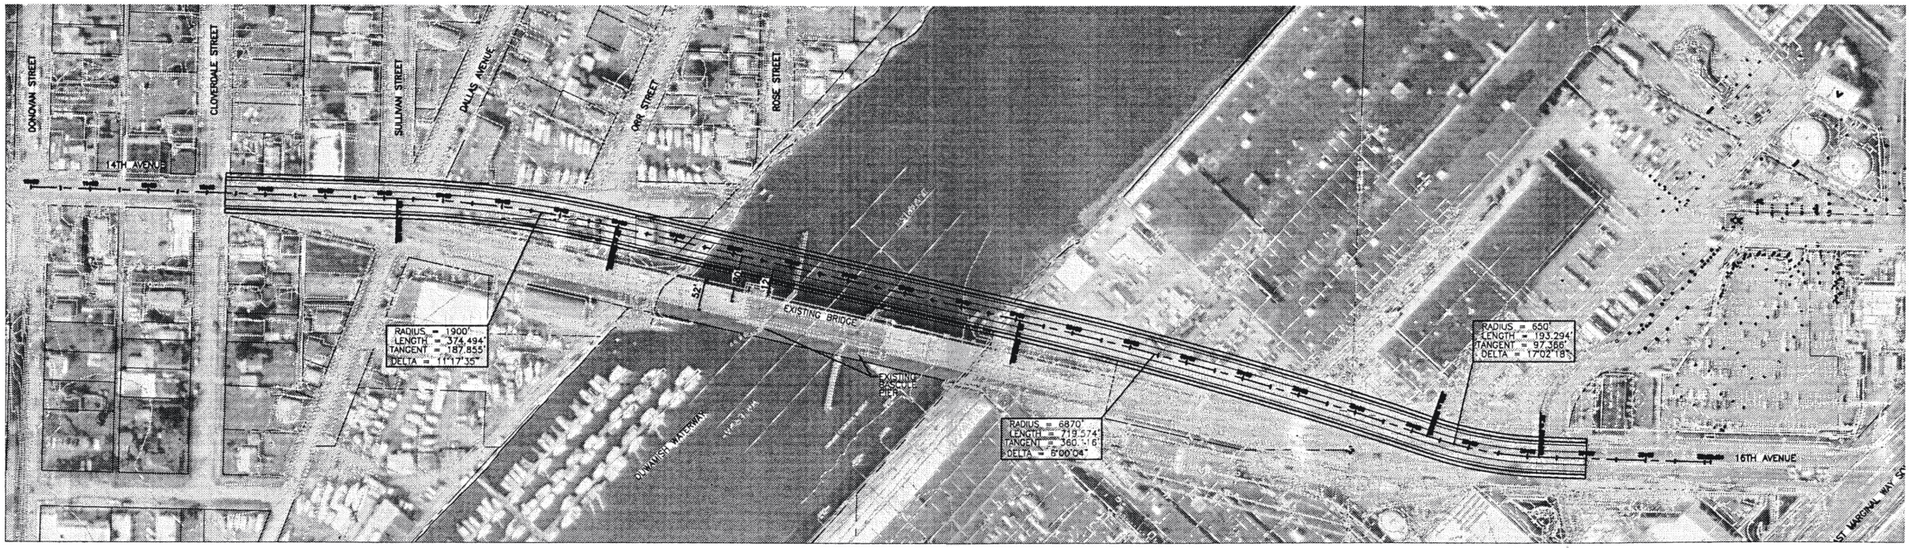

FIXED LOW-LEVEL BRIDGE PLAN

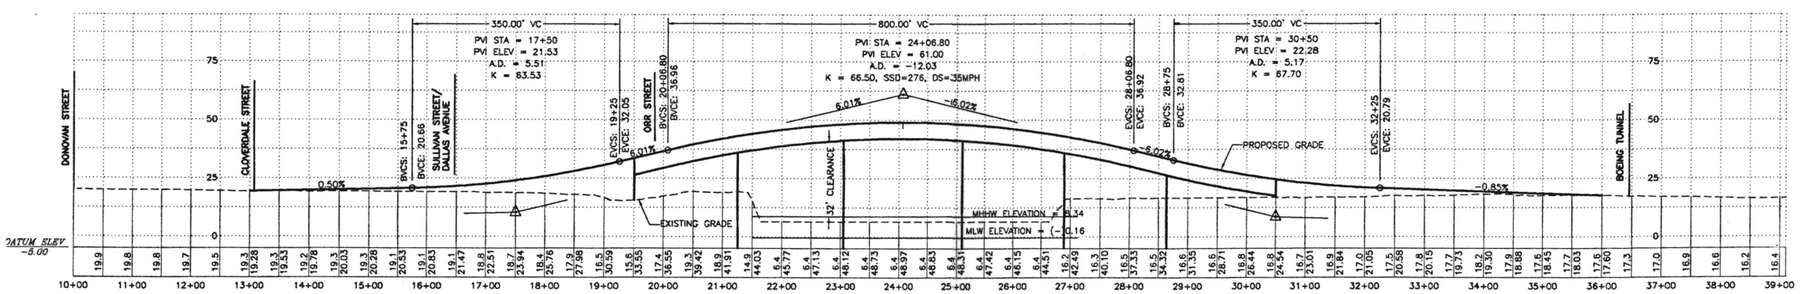

FIXED LOW-LEVEL BRIDGE PROFILE

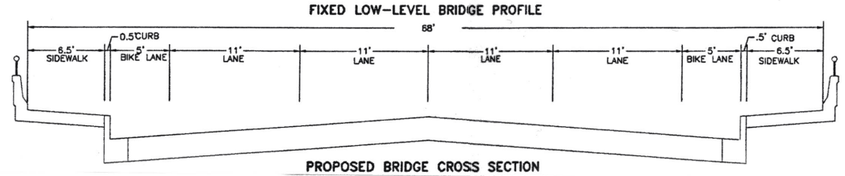

PROPOSED BRIDGE CROSS SECTION

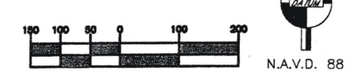

PARSONS BRINCKERHOFF

Figure 7a
Fixed Low-Level Bridge Alternative
Movable Span Bascule Bridge Alternative
Movable Vertical Lift Bridge Alternative

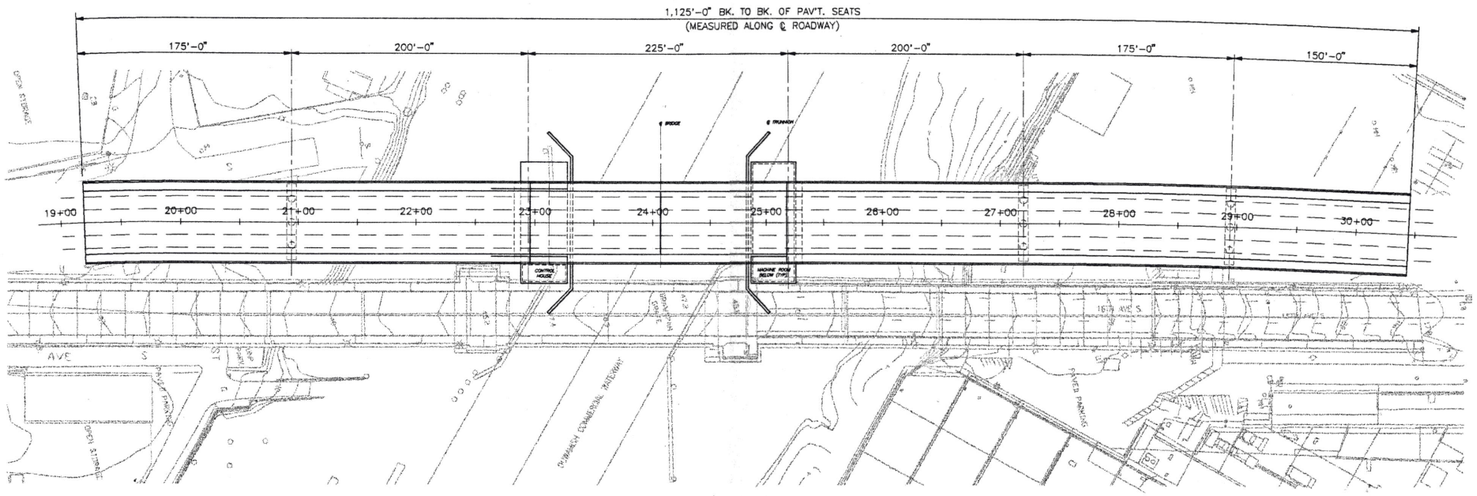

PLAN

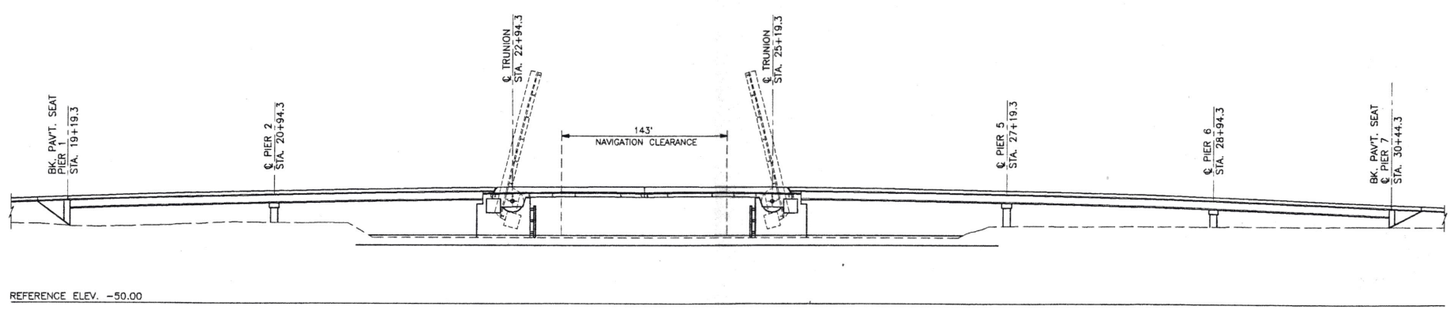

ELEVATION

PARSONS BRINCKERHOFF

Figure 8
Movable Span Bascule Bridge Alternative

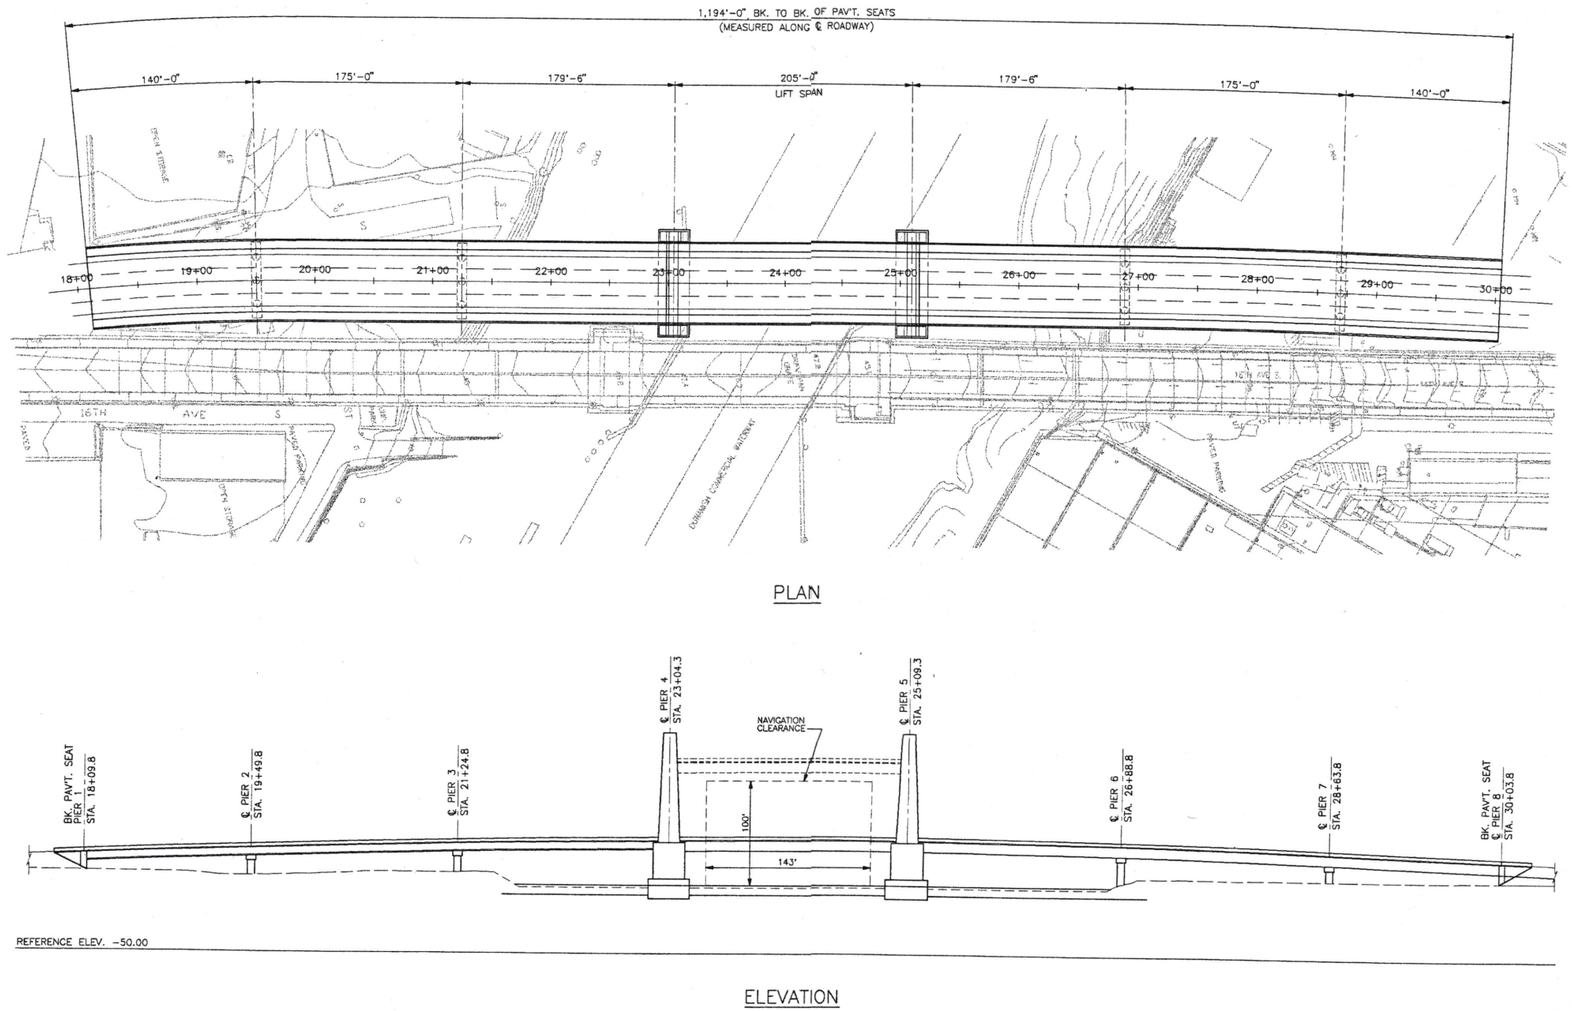

PARSONS BRINCKERHOFF

Figure 9
Movable Vertical Lift Bridge Alternative

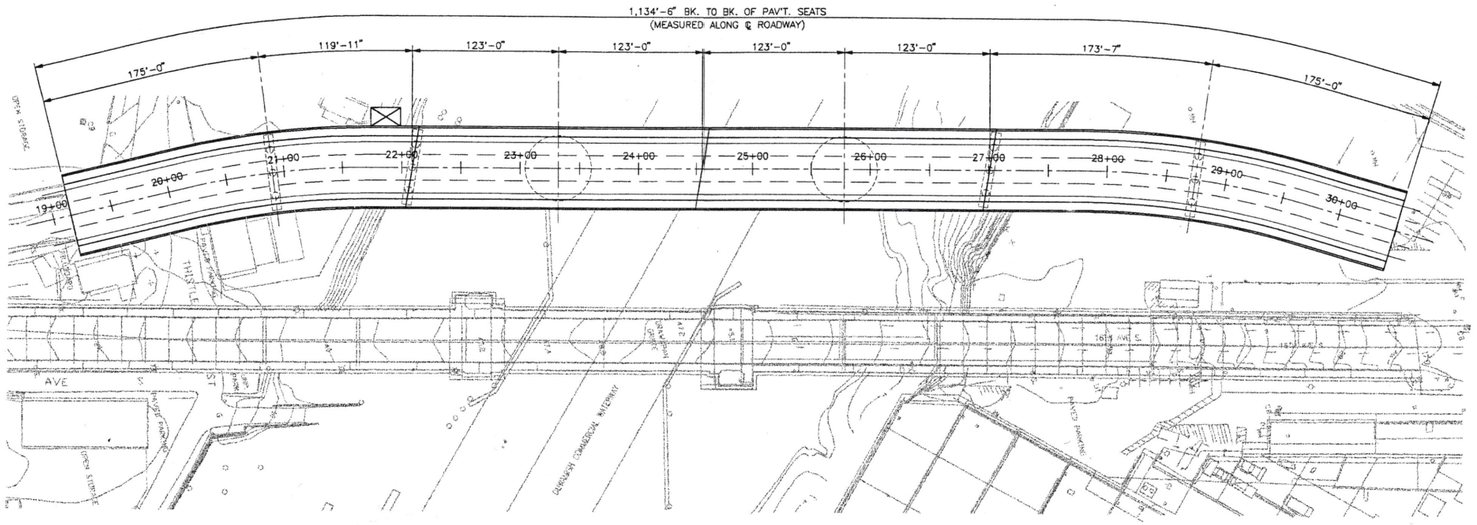

PLAN

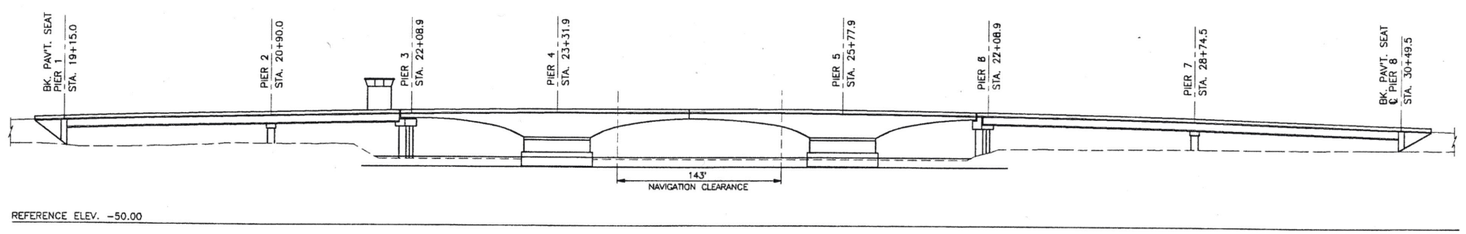

ELEVATION

PARSONS BRINCKERHOFF

Figure 10
Movable Swing Bridge Alternative

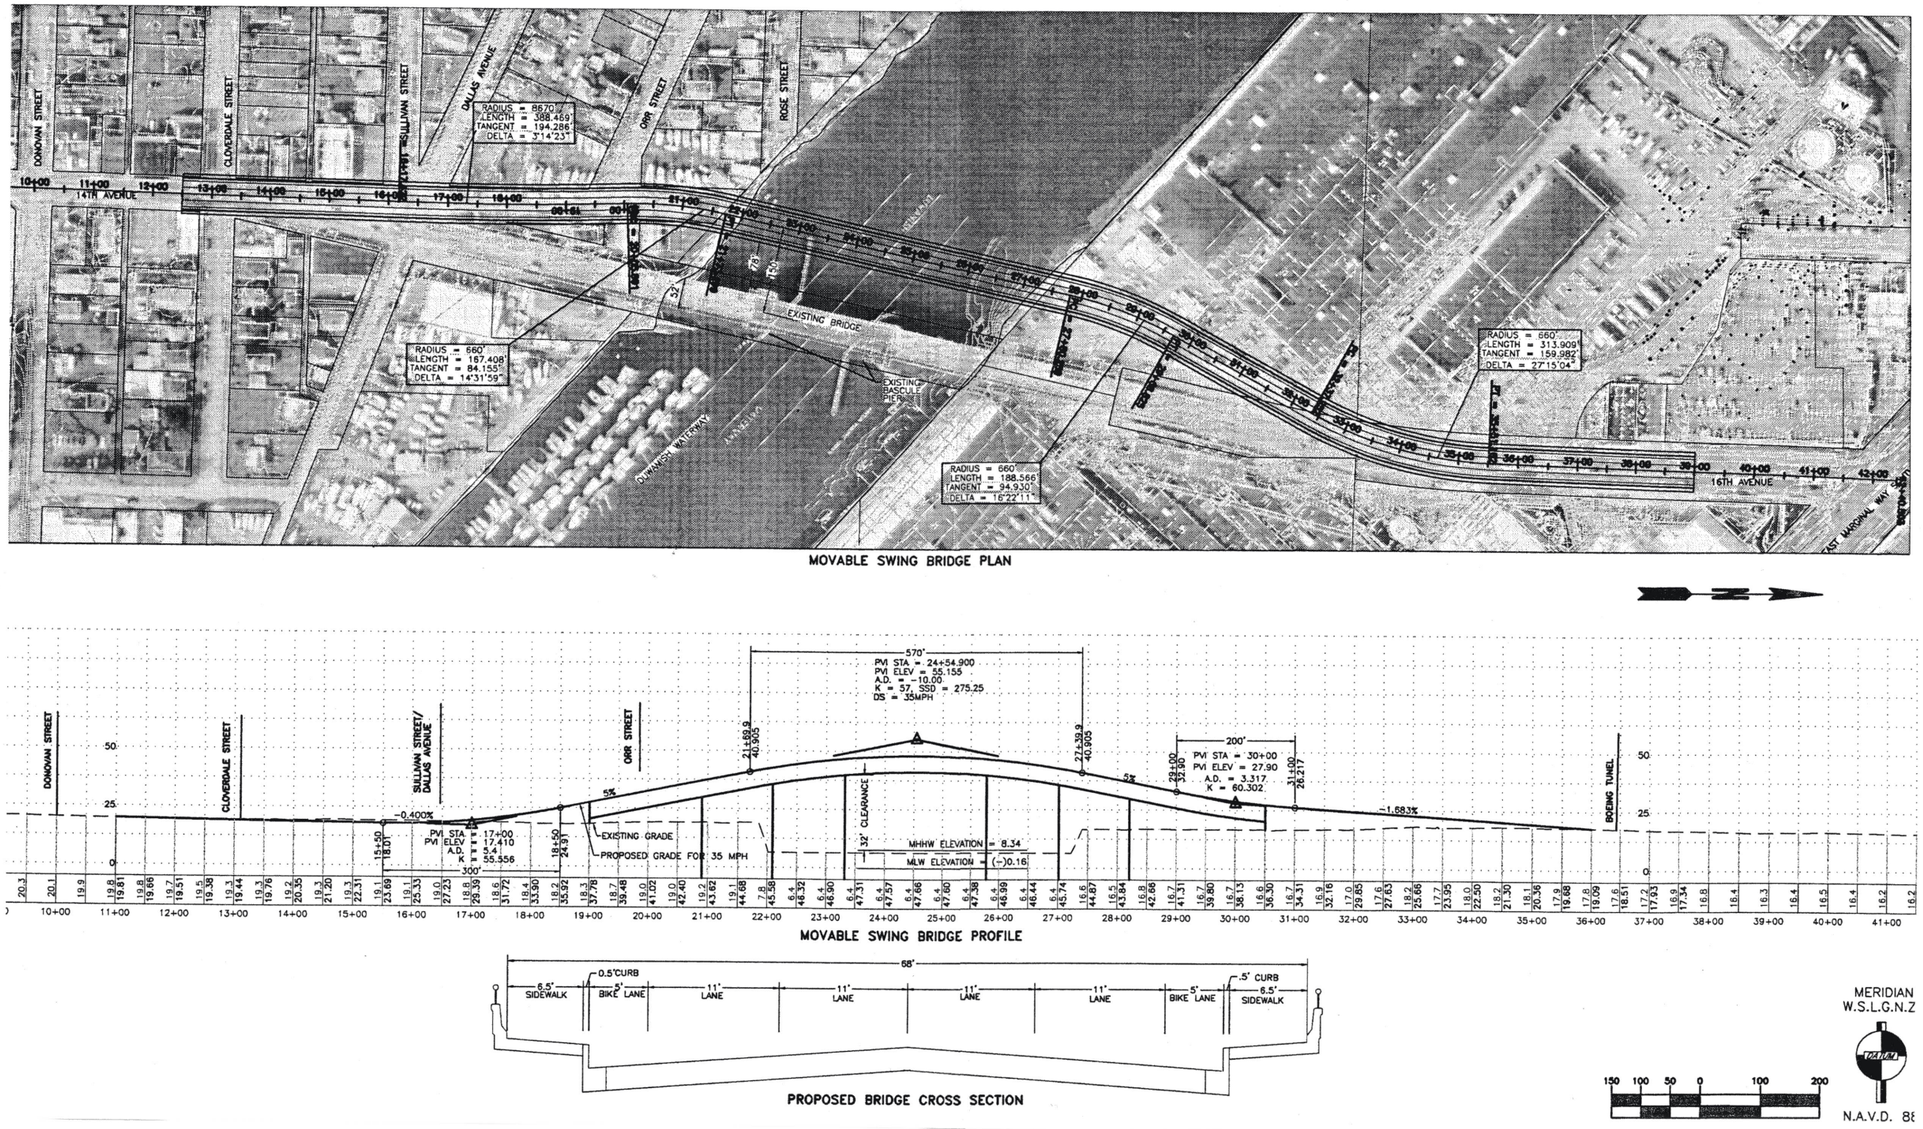

PARSONS BRINCKERHOFF

Figure 10a
Movable Swing Bridge Alternative

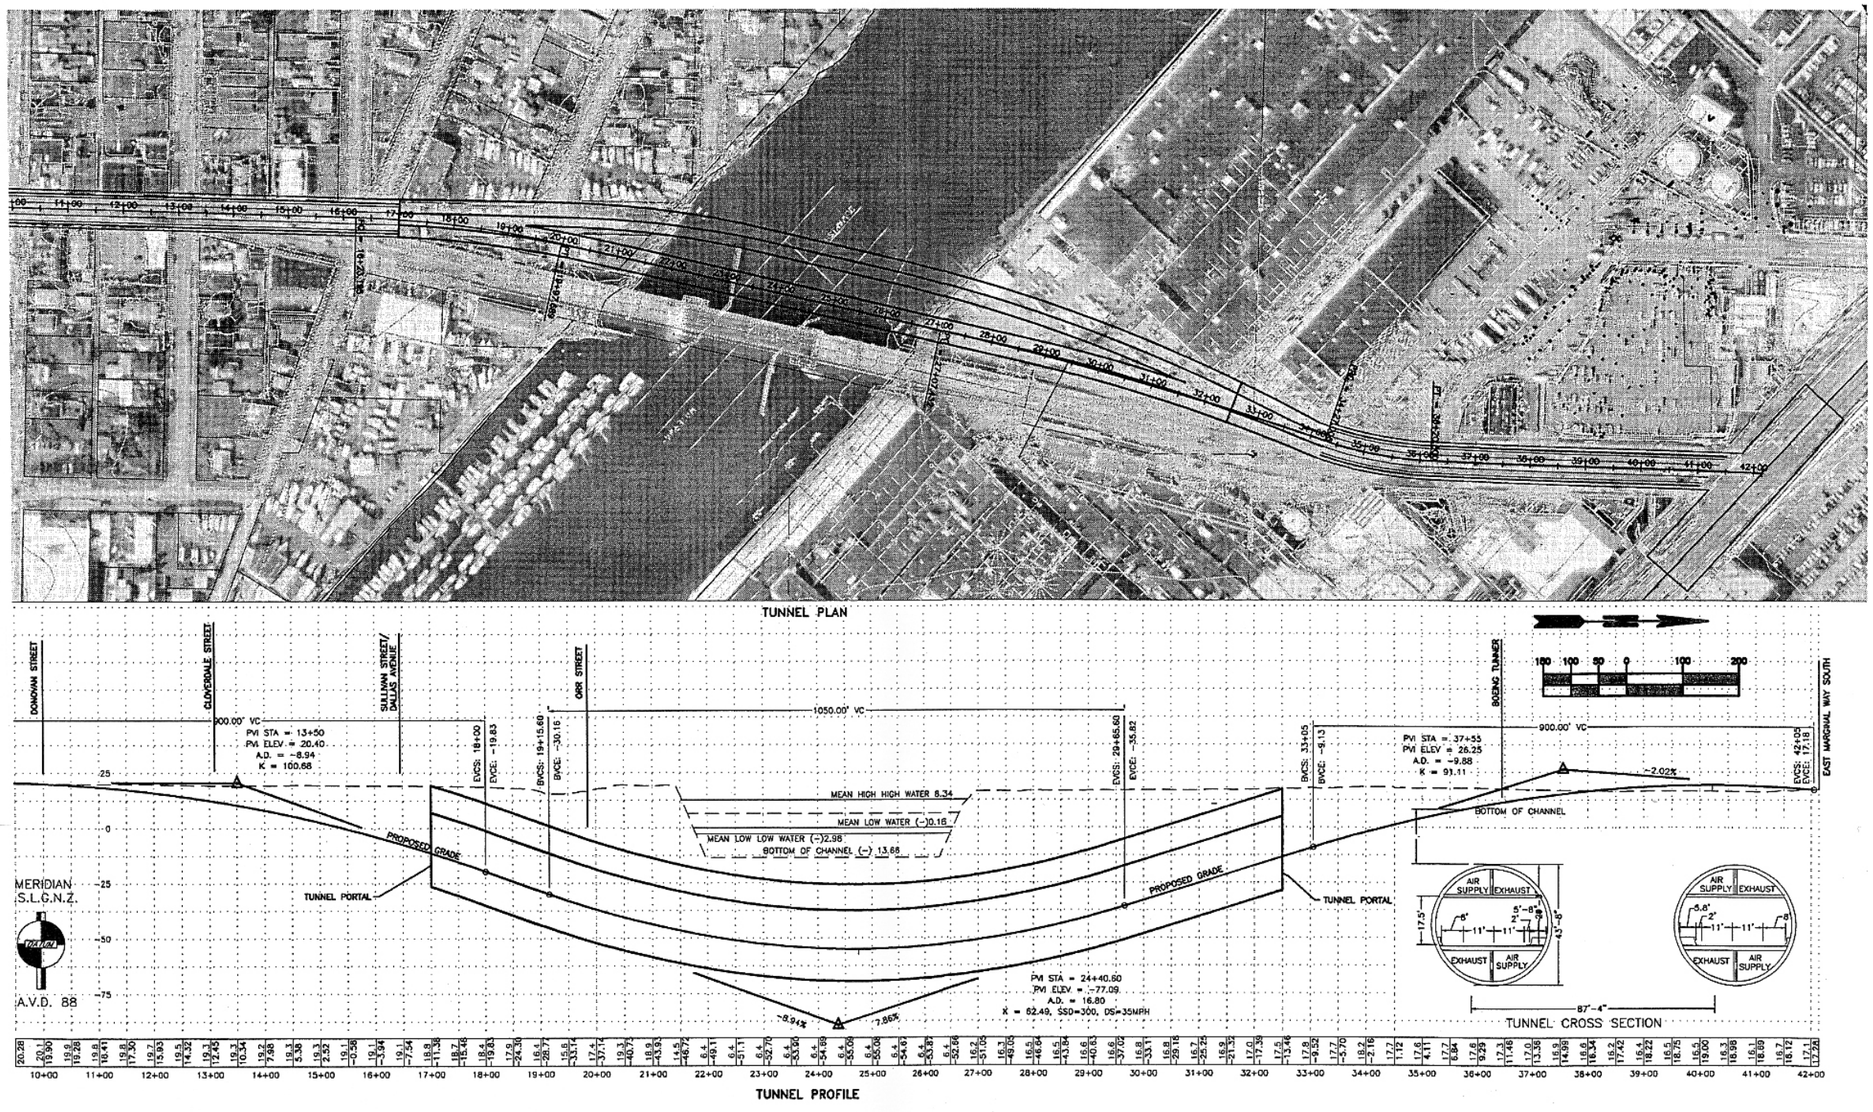

PARSONS BRINCKERHOFF

Figure 11
Tunnel Alternative

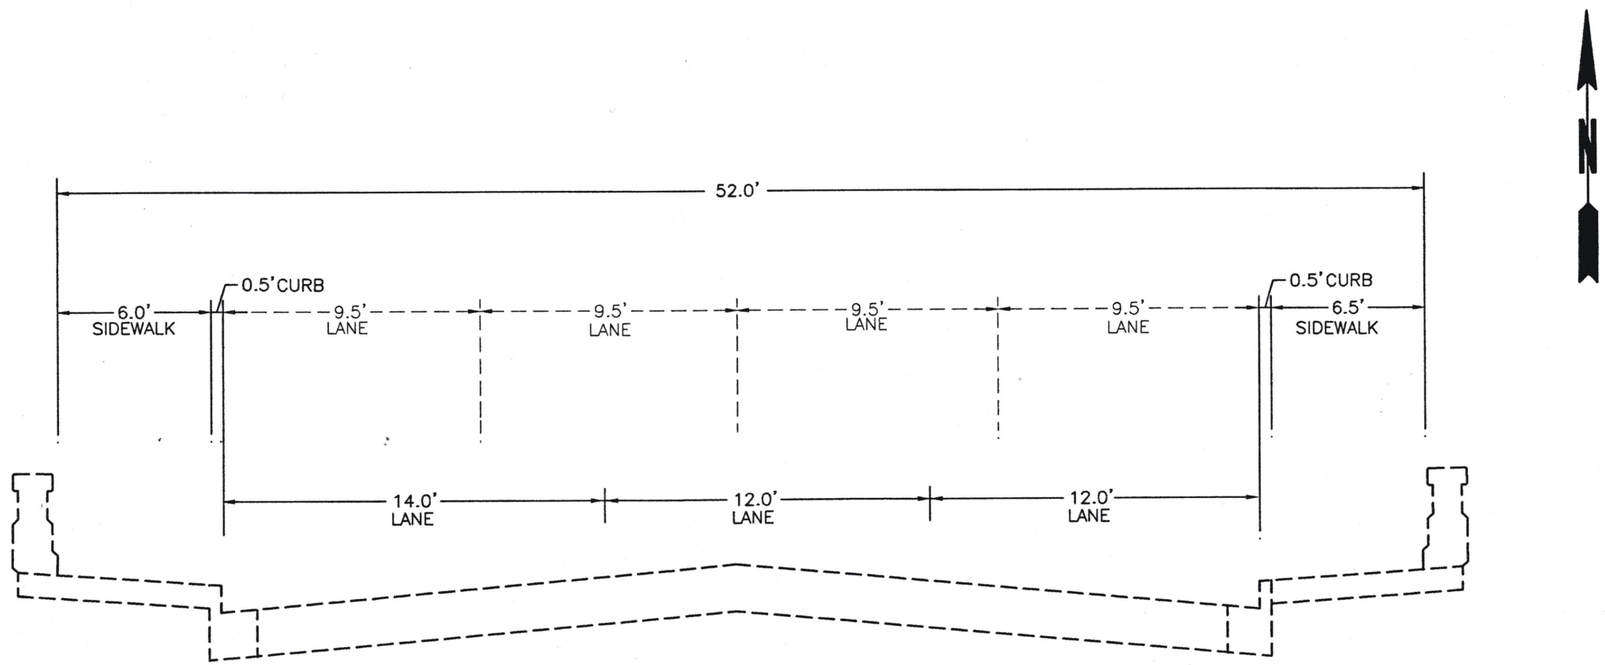

DRAFT RETROFIT ALTERNATIVE
CROSS SECTION

PARSONS BRINCKERHOFF

Figure 12
Retrofit Bridge Alternative

ATTACHMENT

South Park Bridge Project:
Supporting Documentation for
2% Alternatives Screening Analysis
(Draft Working Paper)

This page intentionally blank