SURVEY No. 536 a

STATE AID ROAD No. 4 EXTENSION

IN SEC. 8 TOWNSHIP 25 N. R. 5 E. W. M.

JUNE 8 - 1909 RT. OF WAY 60 FT. VOL. 241 PG. 30.

J. R. MORRISON, COUNTY ENGINEER

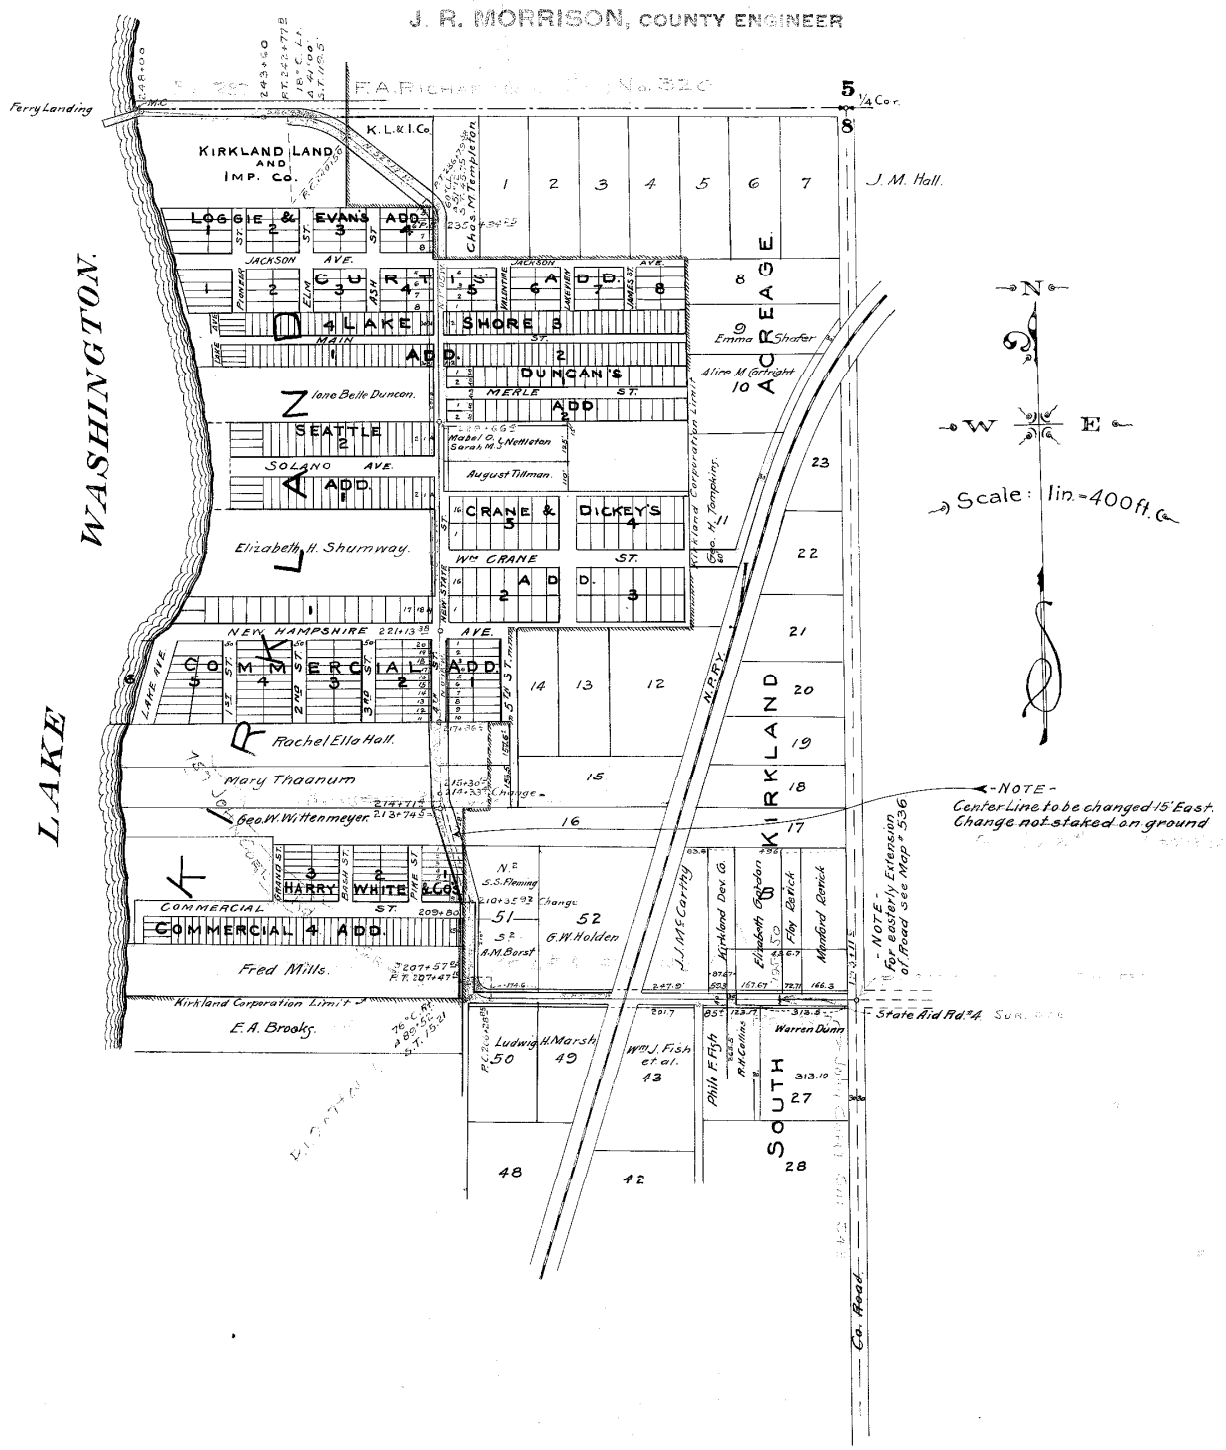

Weber 6/8. 09

2303 8-40E