EAST VALLEY HIGHWAY IMPROVEMENTS

State Route 167 to S. 212th Street

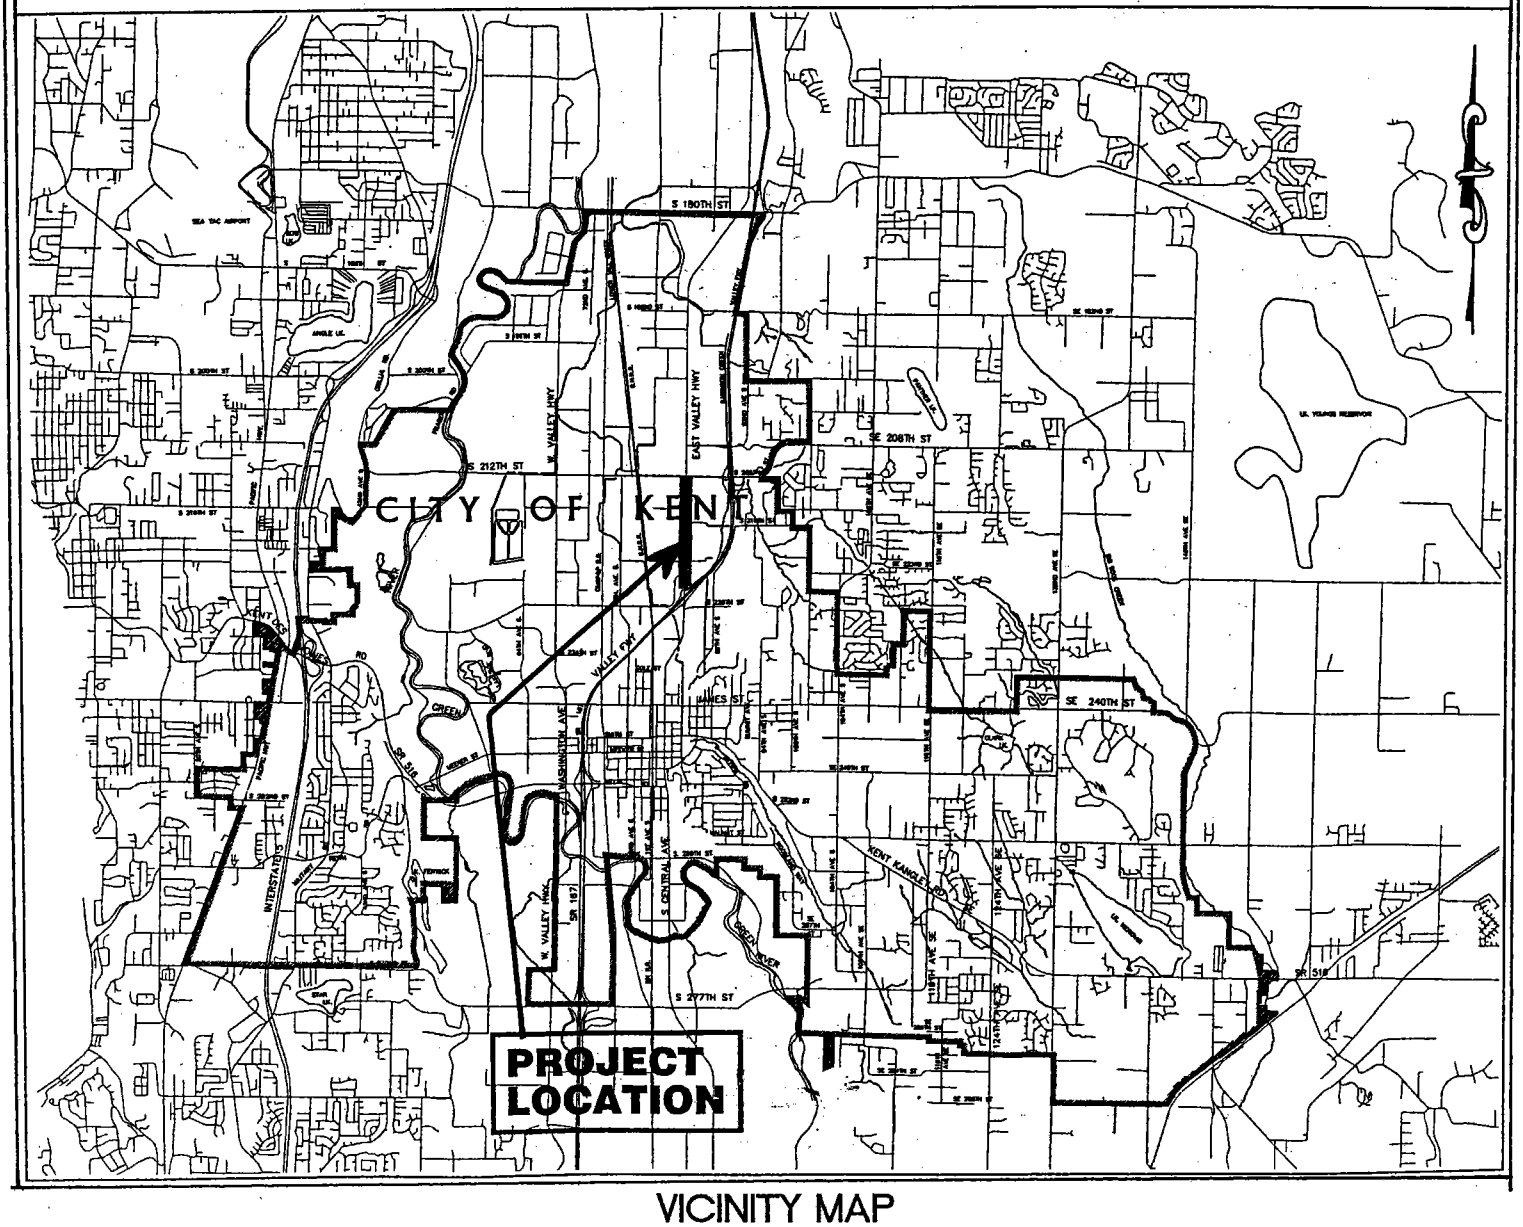

VICINITY MAP

NOT TO SCALE

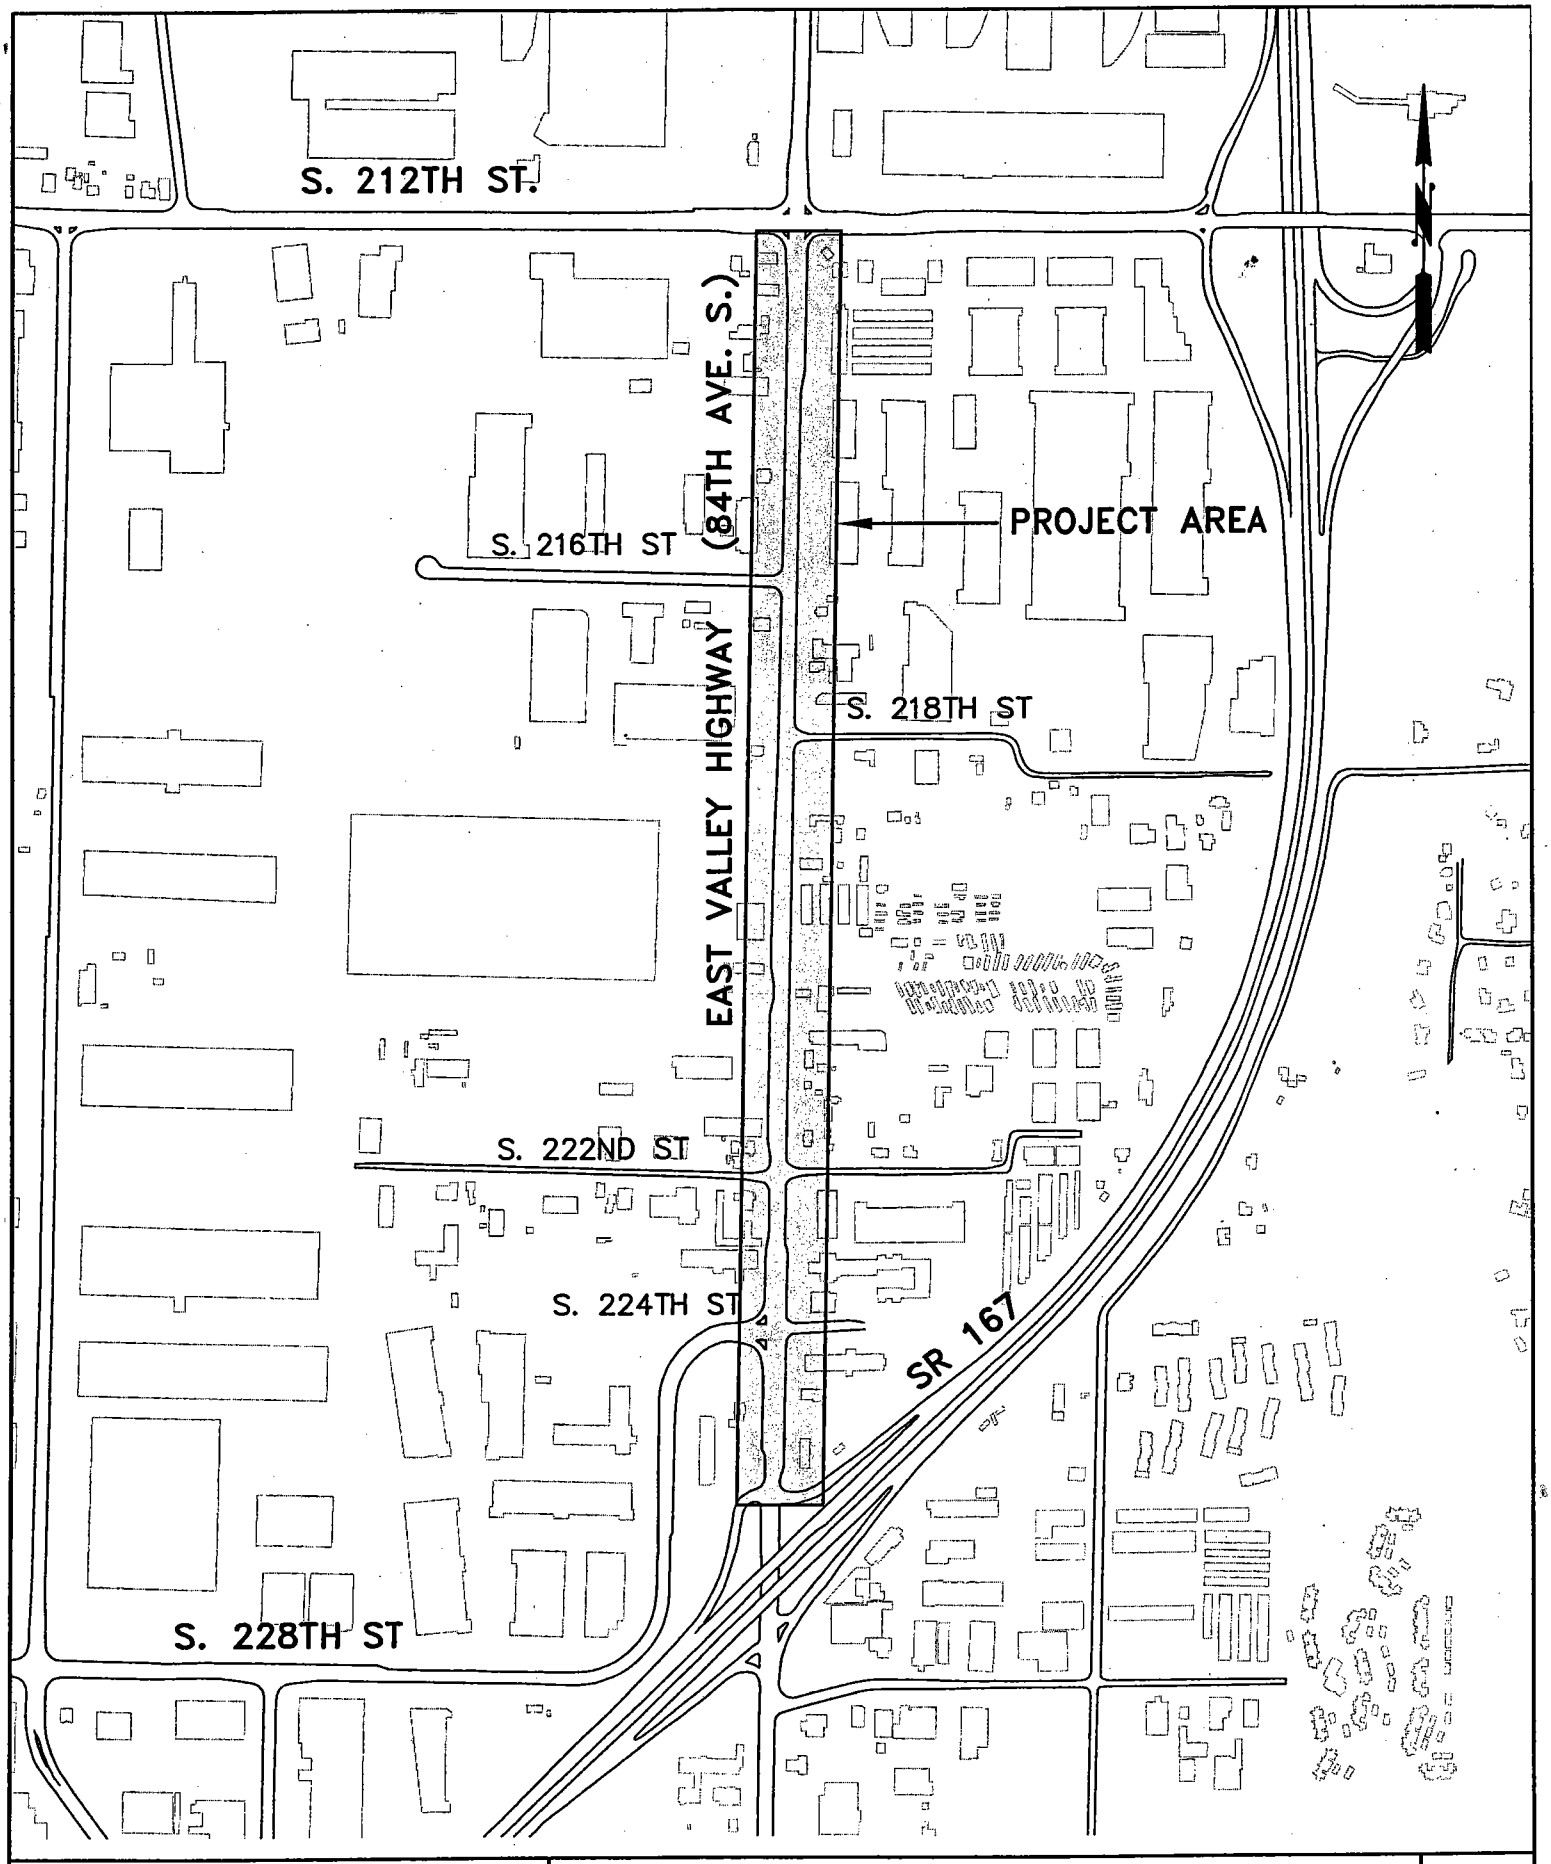

CITY OF KENT
ENGINEERING DEPARTMENT
220 4TH AVE. S.
KENT, WA. 98032

EAST VALLEY HIGHWAY REDEVELOPMENT PROJECT
SR 167 TO S. 212TH STREET
SITE MAP