TECHNOLOGY ACCESS FOUNDATION
Lakewood Park Learning Center

Virtual Tour- 100% Schematic Design
Miller|Hull Partnership 07.20.06

1. pedestrian bridge & main entry

2. main entry porch (221)

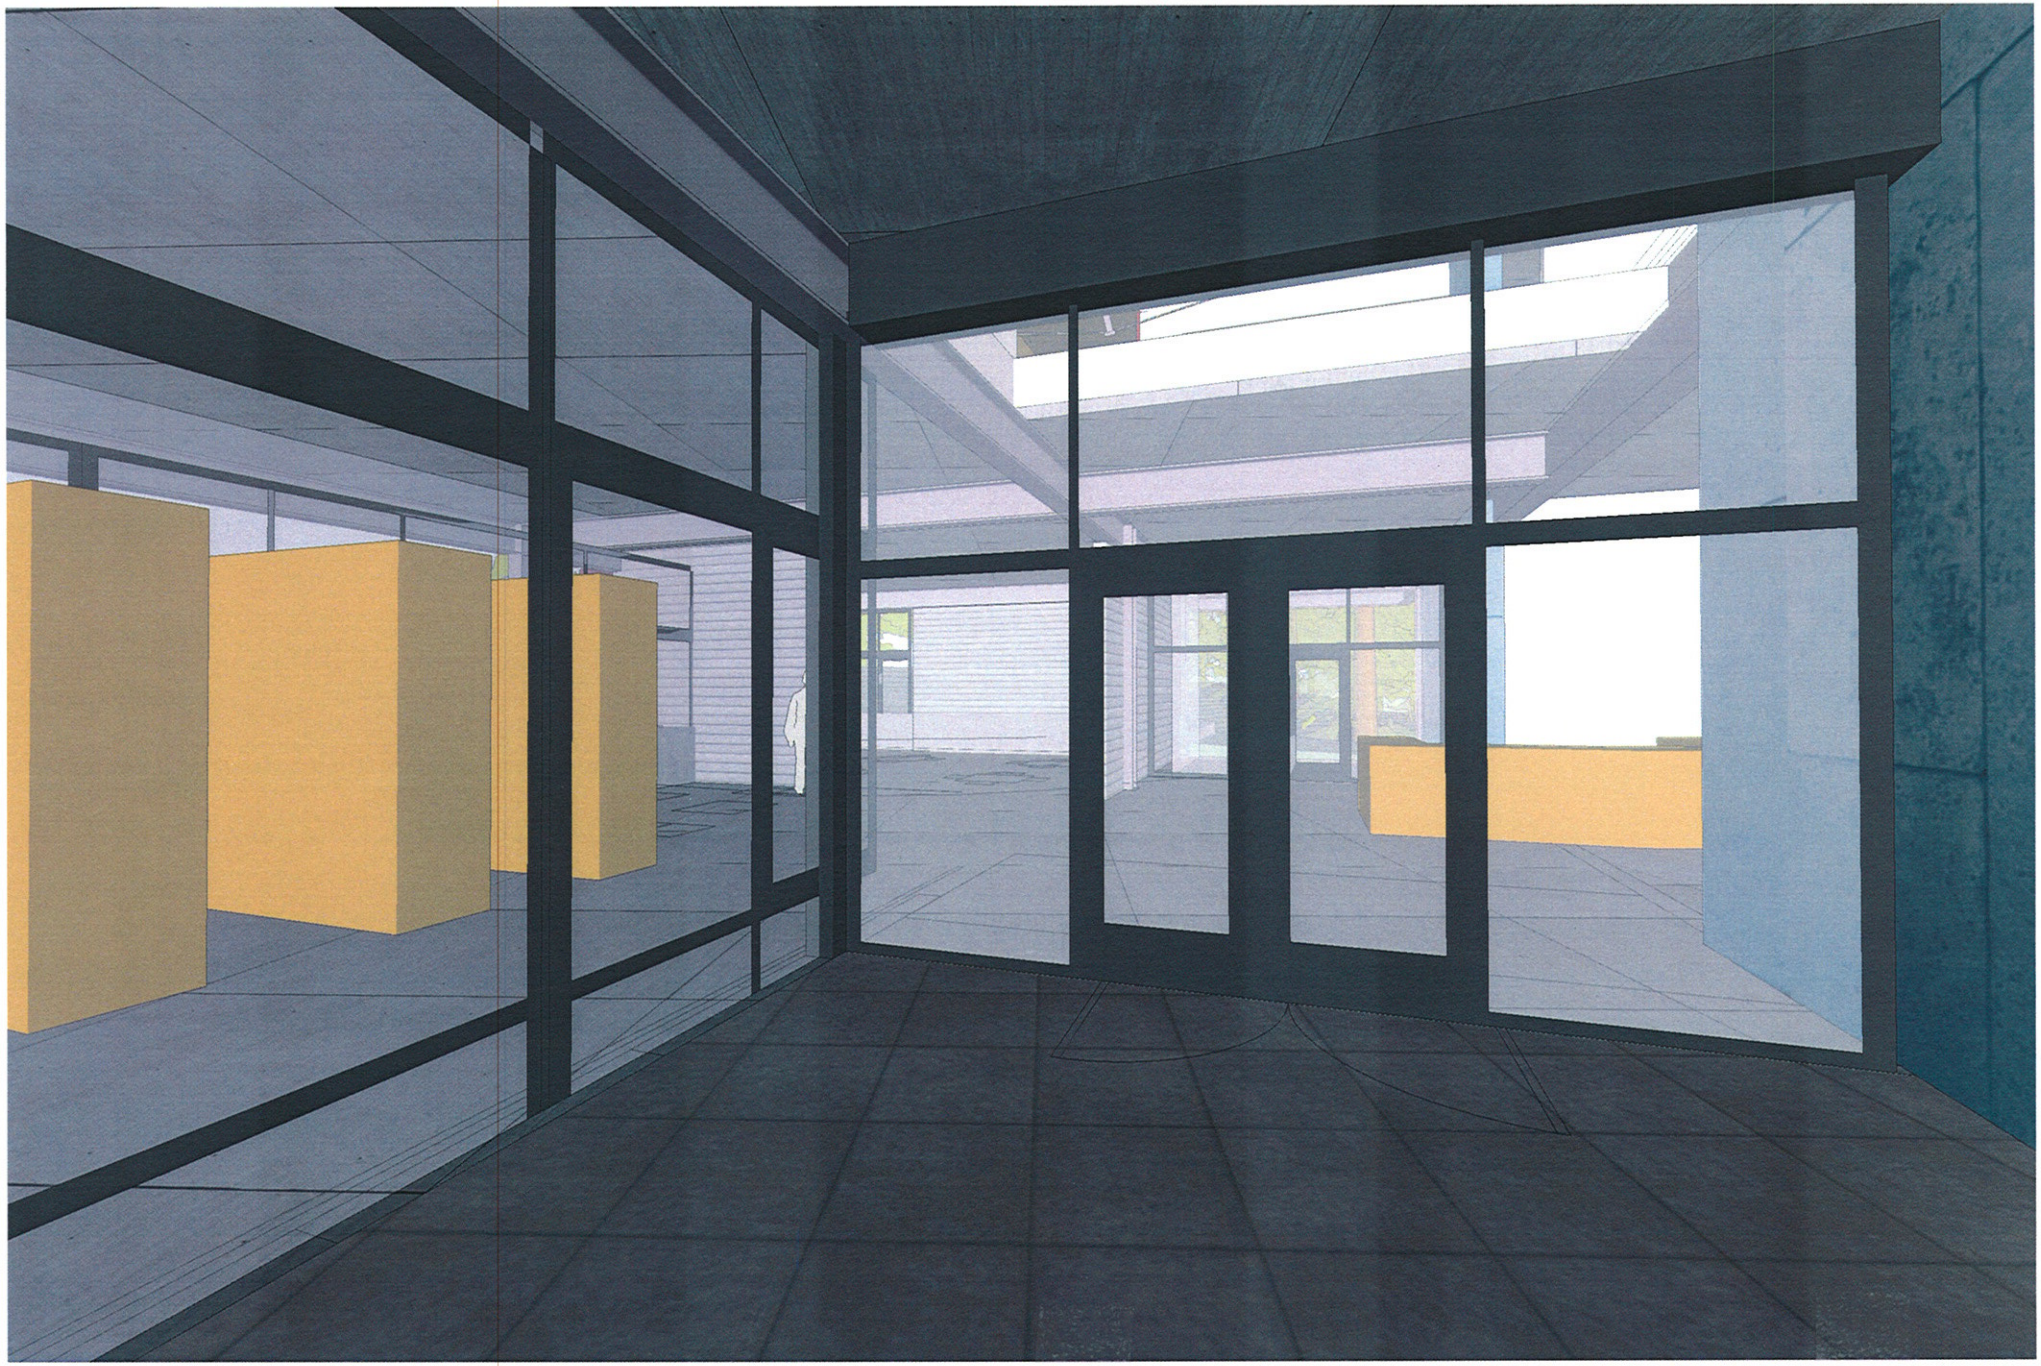

3. main entrance

4. main lobby & reception desk (209)

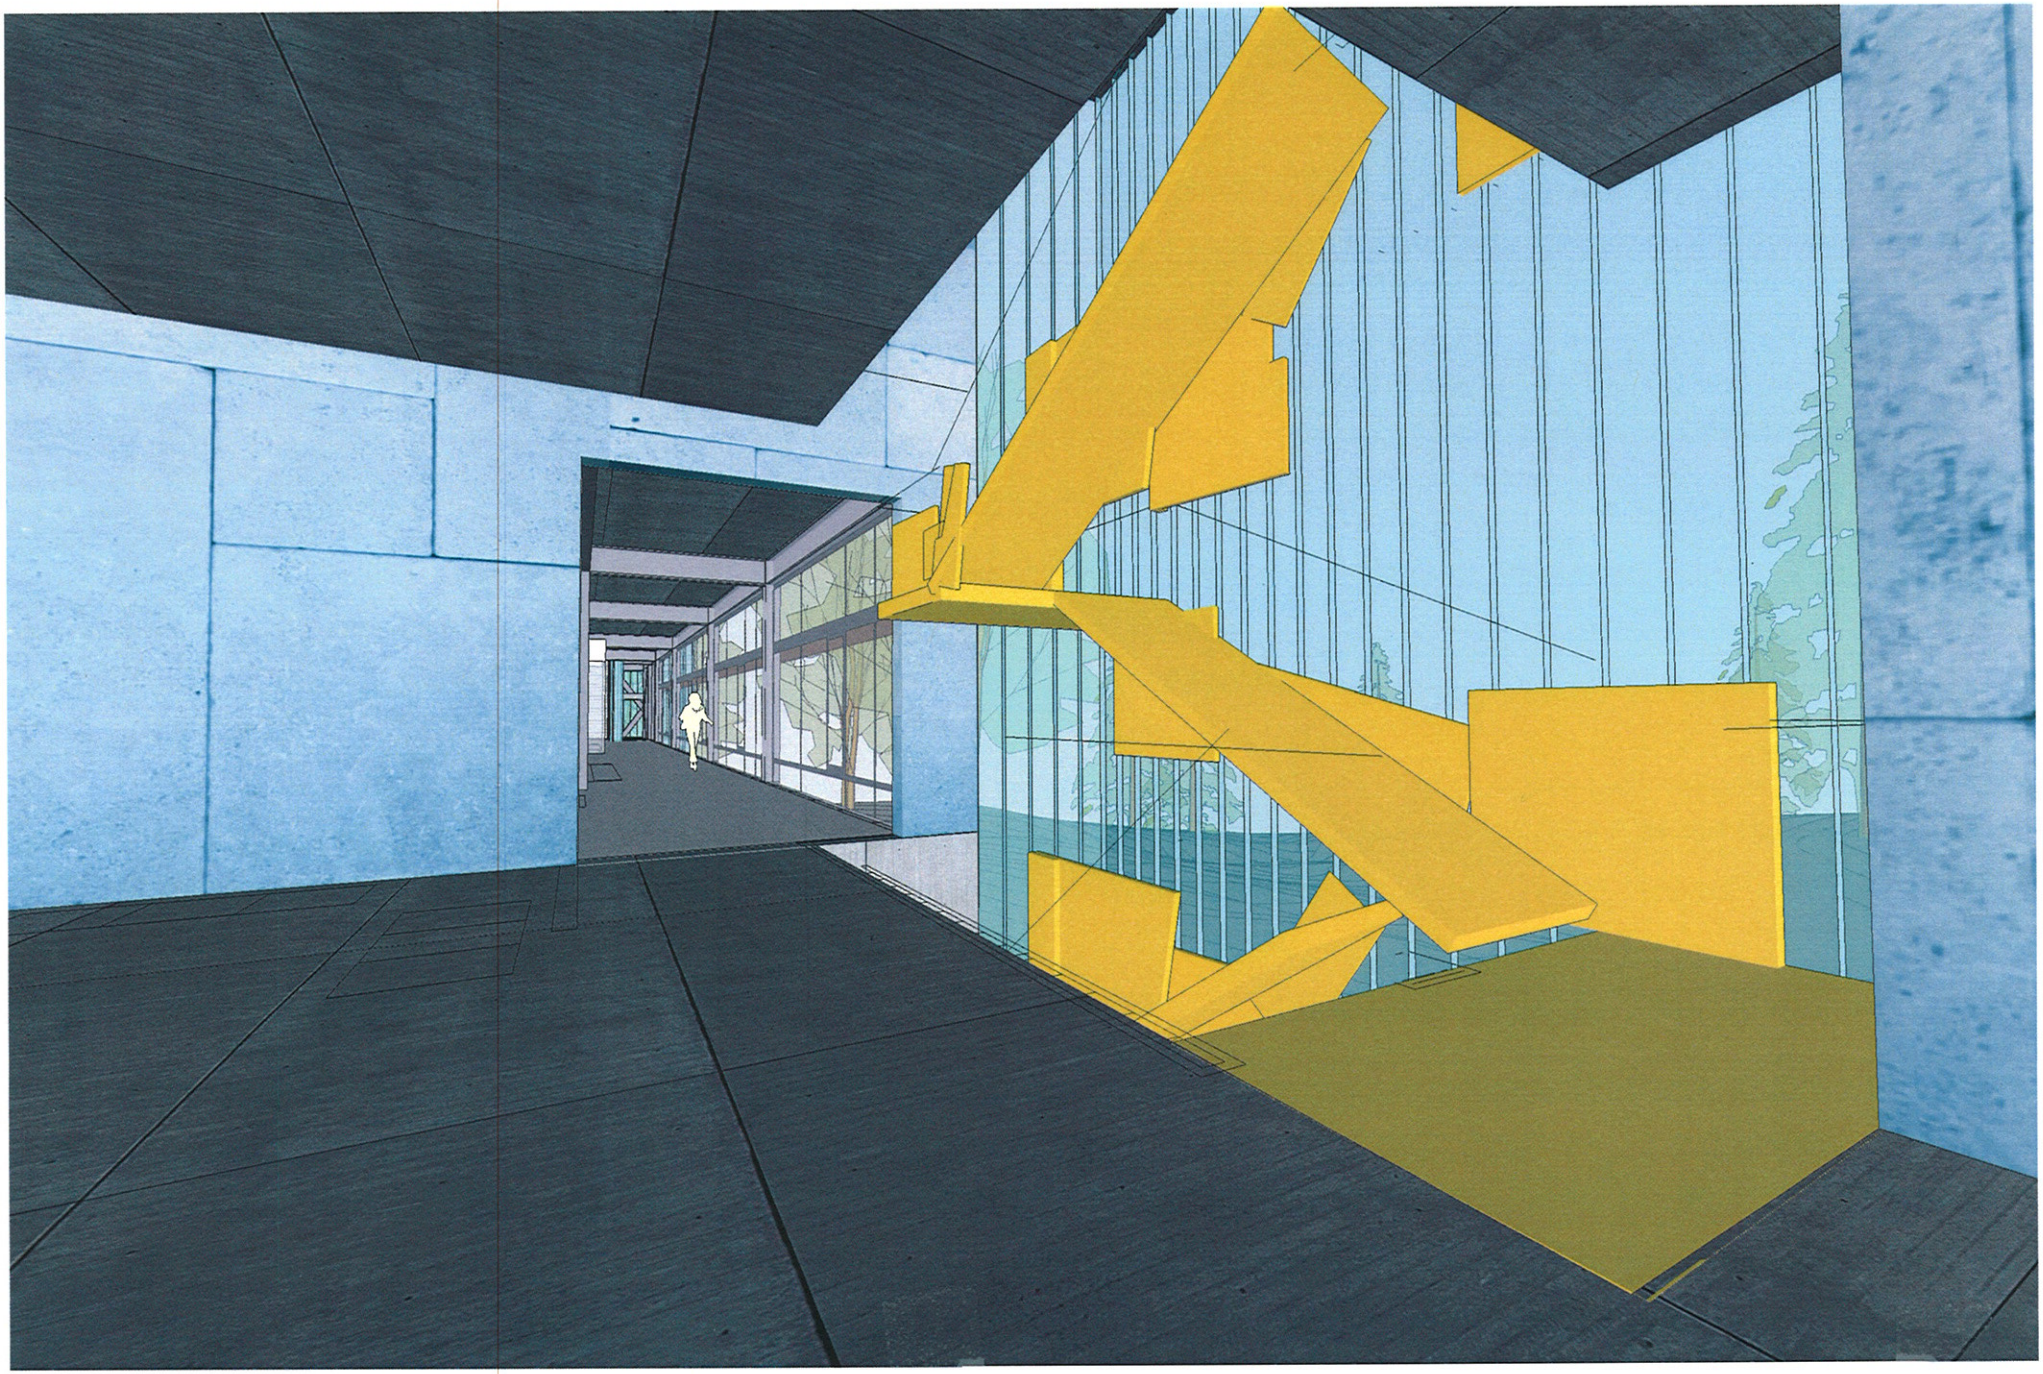

5. main lobby & salvage stair

6. second floor passageway (206)

7. tutoring space & server room (207)

8. multipurpose space (100)

9. outdoor raingarden & boardroom (beyond)

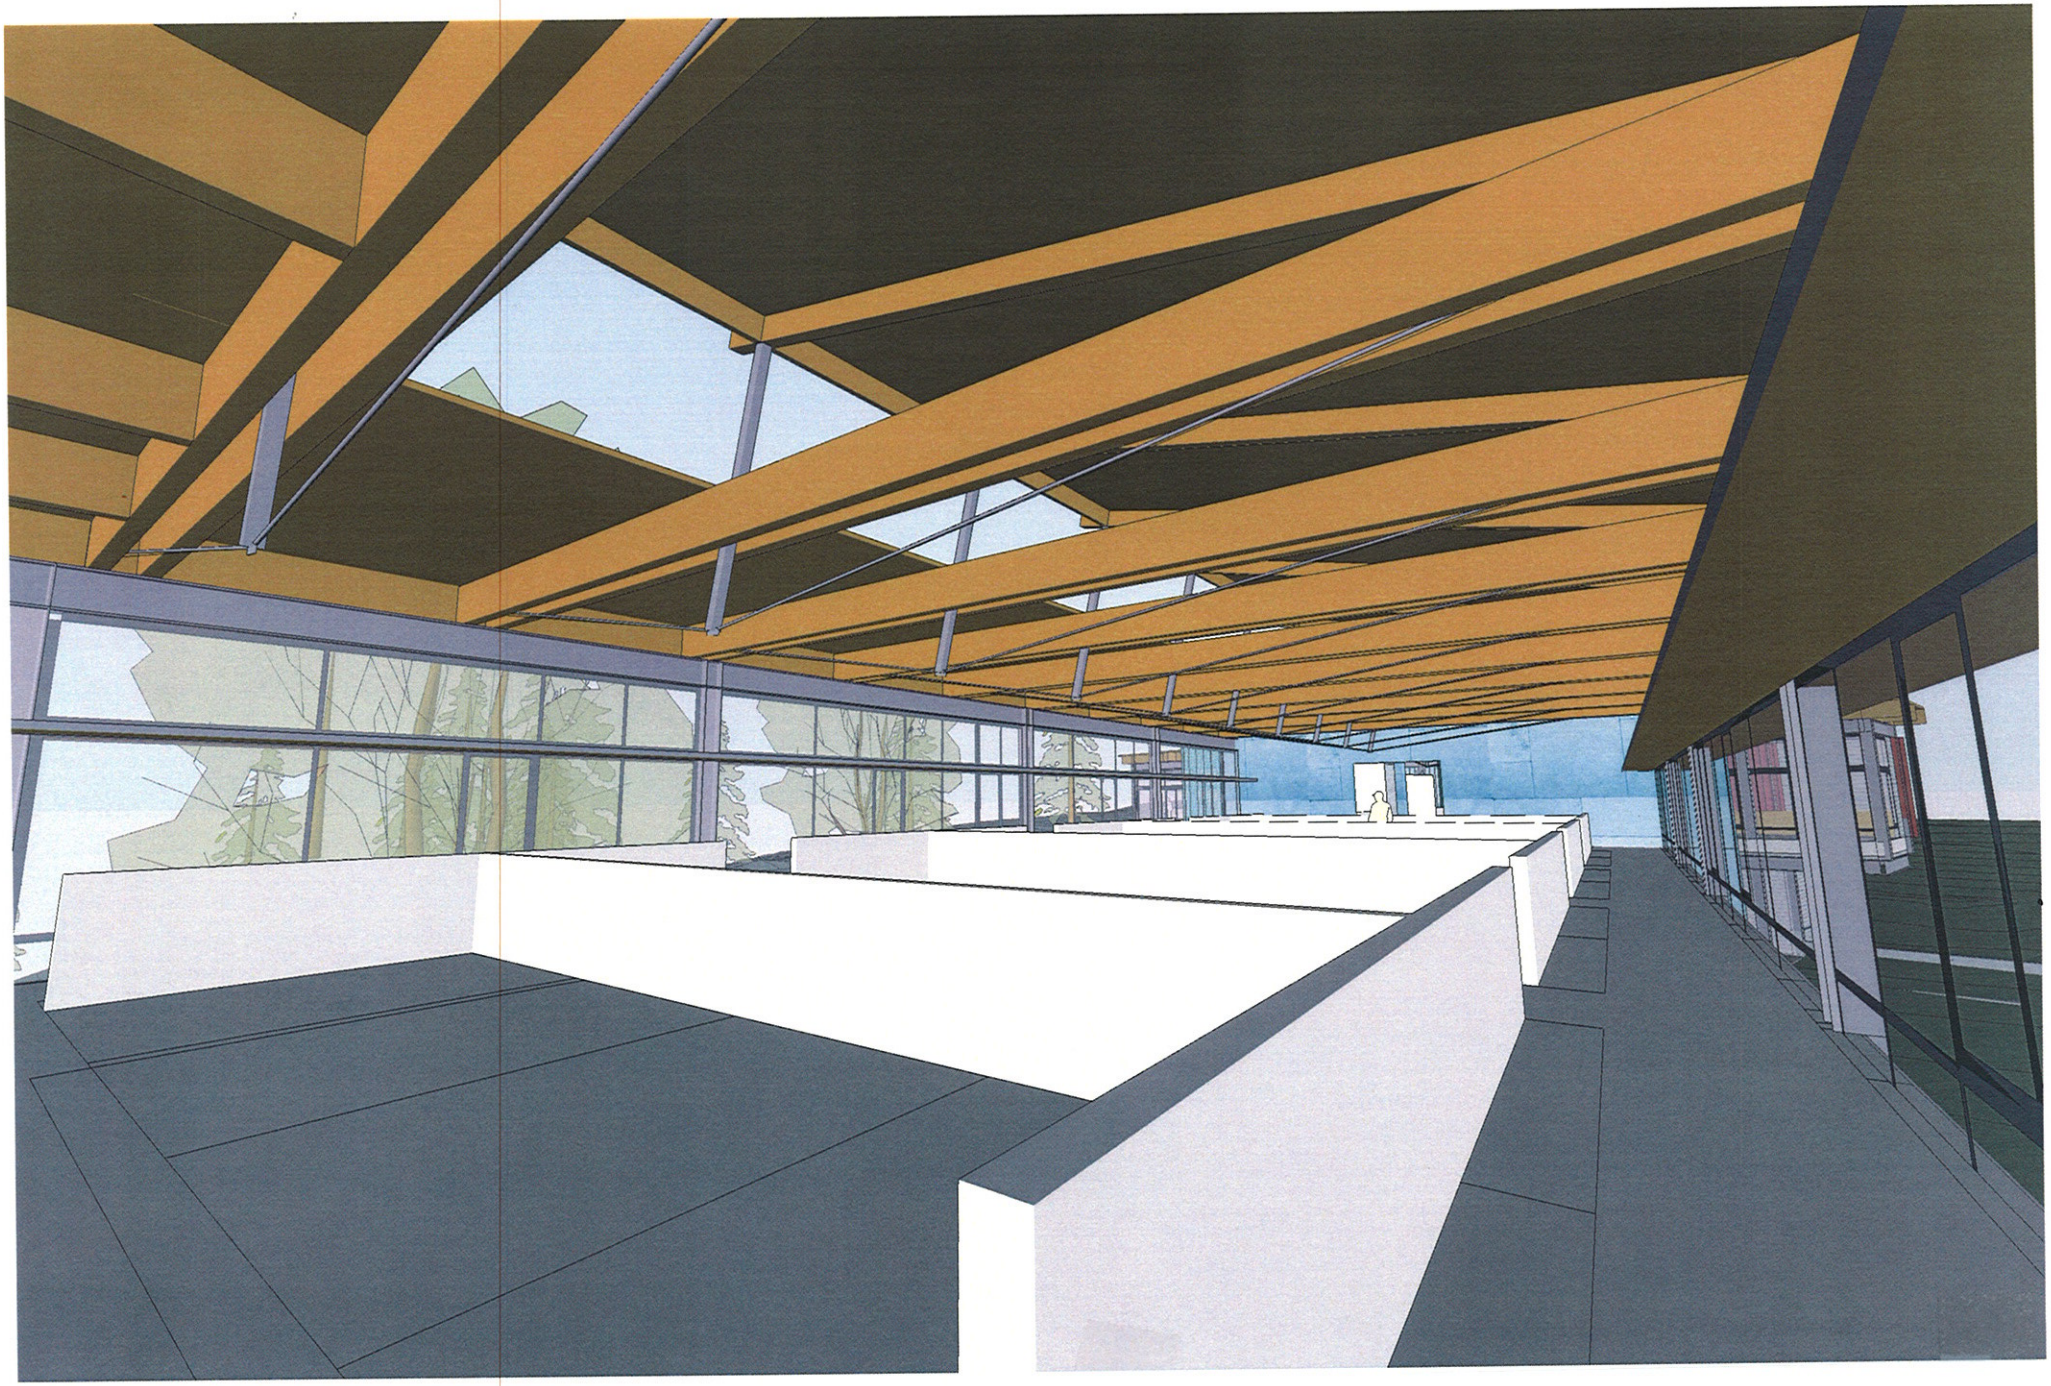

10. open office (303)

11. open office (303)

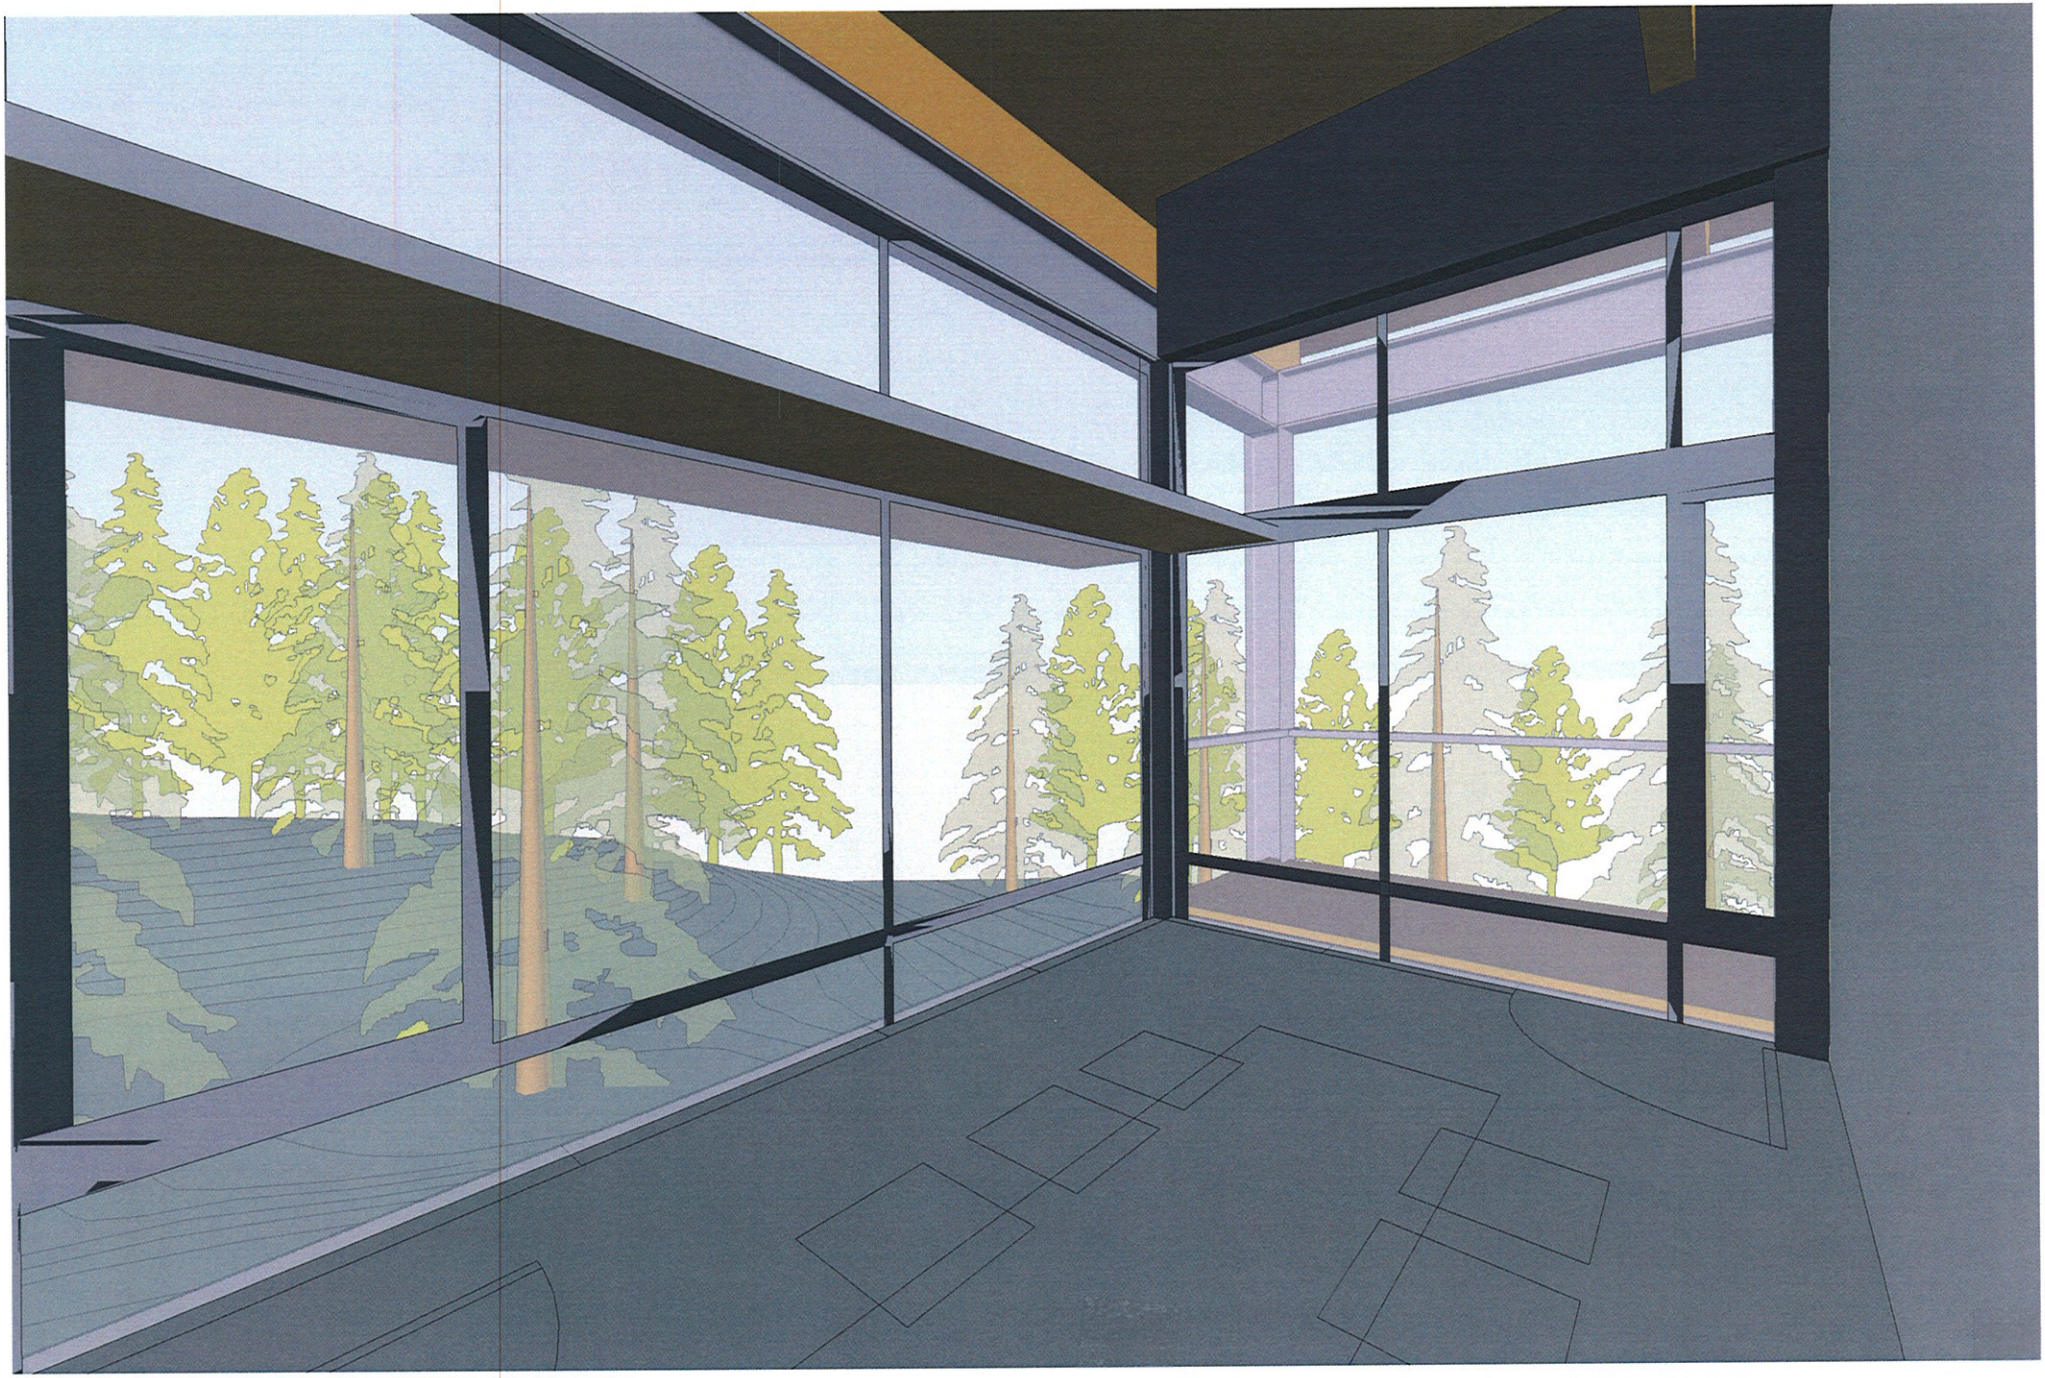

12. conference room (302)

13. exterior deck at third floor

14. open office (316)

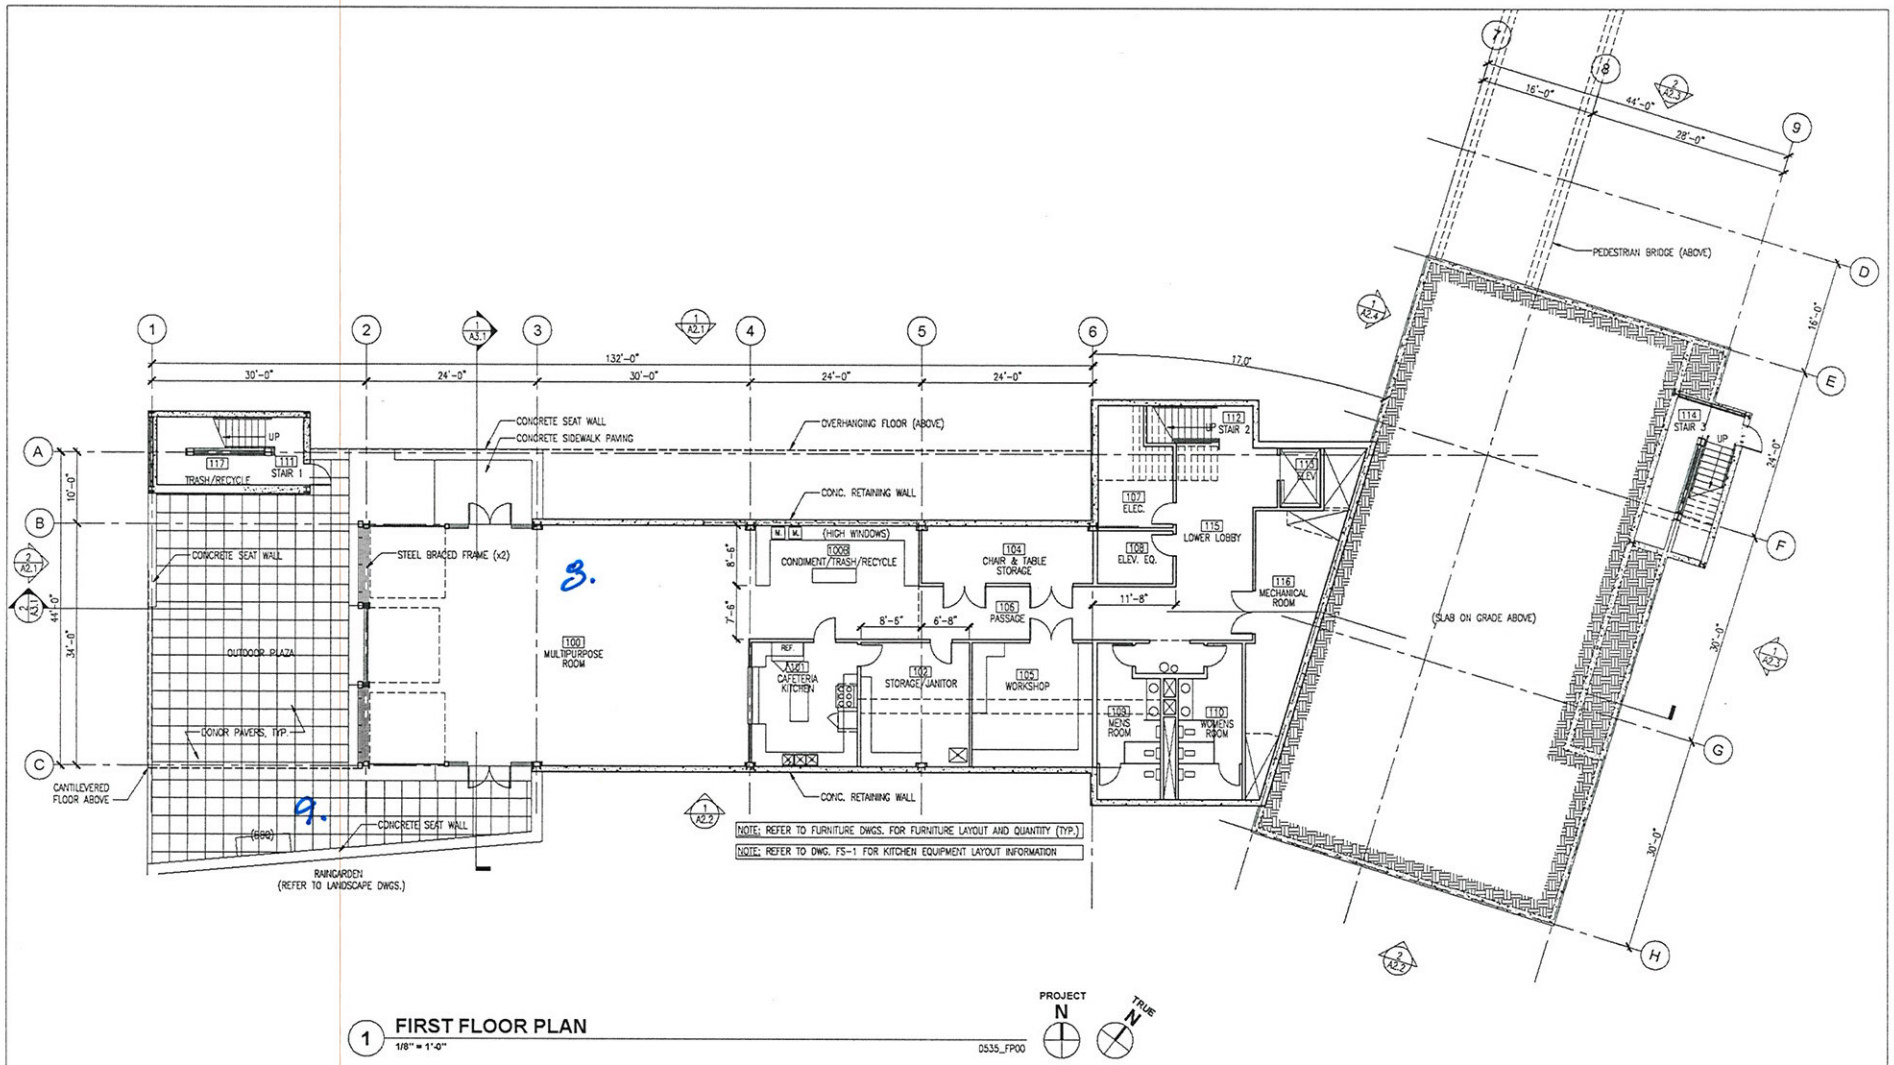

1 FIRST FLOOR PLAN
1/8" = 1'-0"
0535_FP00

CHECKED	REVISIONS	STAMP	CONSULTANT
Issue Date: JUNE 30th, 2006 Drawn: Checked: MJH Project No.: 0532 Cad File:			

TECHNOLOGY ACCESS FOUNDATION
COMMUNITY LEARNING CENTER
LAKEWOOD PARK | SW 108th St and 10th Ave SW | KING COUNTY, WA, 98146

100% SCHEMATIC DESIGN SET

ARCHITECT
The Miller/Hull Partnership, LLP
Architecture and Planning
Phone 206.682.6837
Fax 206.682.5892
Contact: millerhull@millerhull.com
Polson Building
71 Columbia
Sixth Floor
Seattle, WA 98104
MILLER HULL

SHEET TITLE
FIRST FLOOR PLAN
A1.0

100% SD TOUR · IMAGE KEY

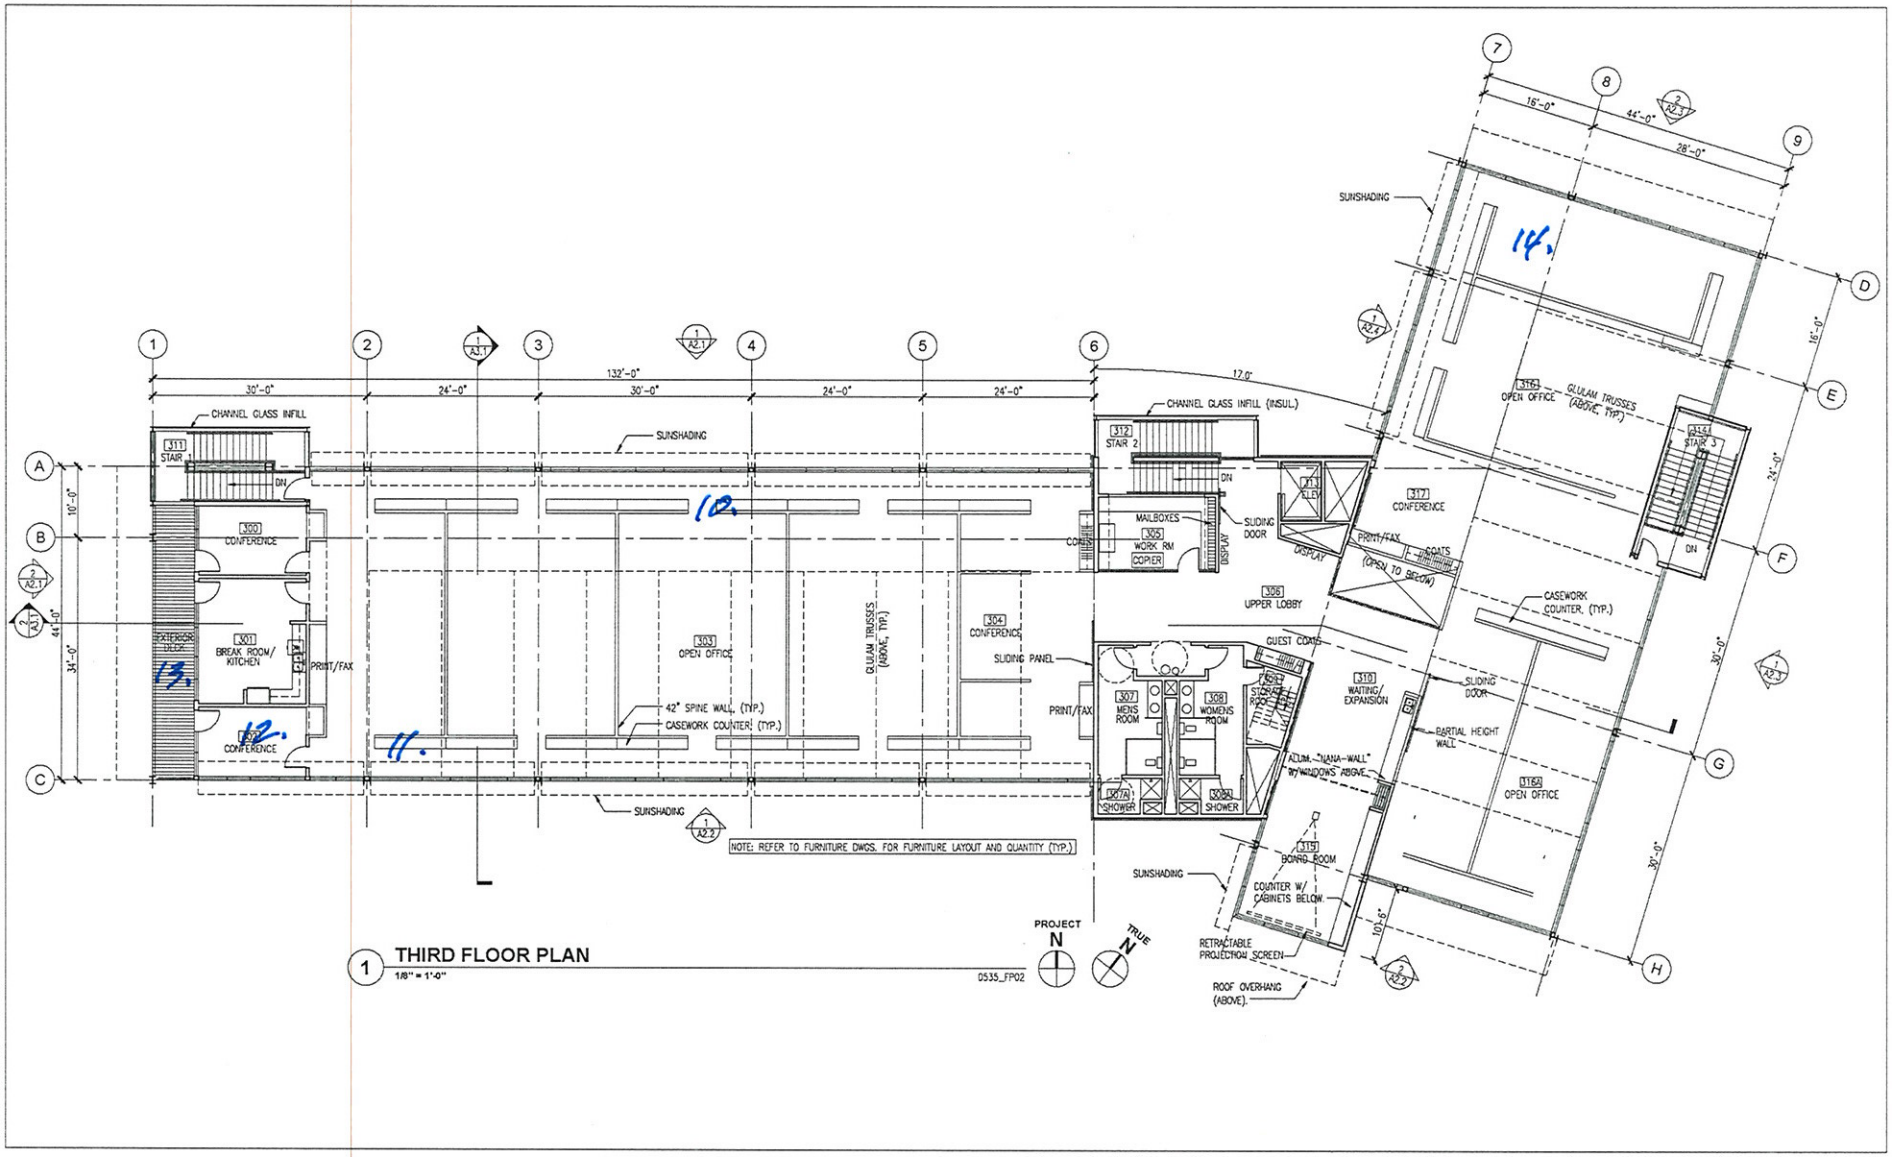

CHECKED	REVISIONS	STAMP	CONSULTANT
Issue Date: JUNE 30th, 2006 Drawn: Checked: MJH Project No.: 0532 Cad File:			

TECHNOLOGY ACCESS FOUNDATION

COMMUNITY LEARNING CENTER

LAKEWOOD PARK | SW 108th St and 10th Ave SW | KING COUNTY, WA, 98146

100% SCHEMATIC DESIGN SET

ARCHITECT
The Miller/Hull Partnership, LLP
Architecture and Planning
Phone 206.682.0837
Fax 206.682.5692
Contact
millerhull@millerhull.com
Polson Building
71 Columbia
Sixth Floor
Seattle, WA 98104
MILLER HULL

SHEET TITLE
THIRD FLOOR PLAN
A1.2

100% SD TOUR · IMAGE KEY

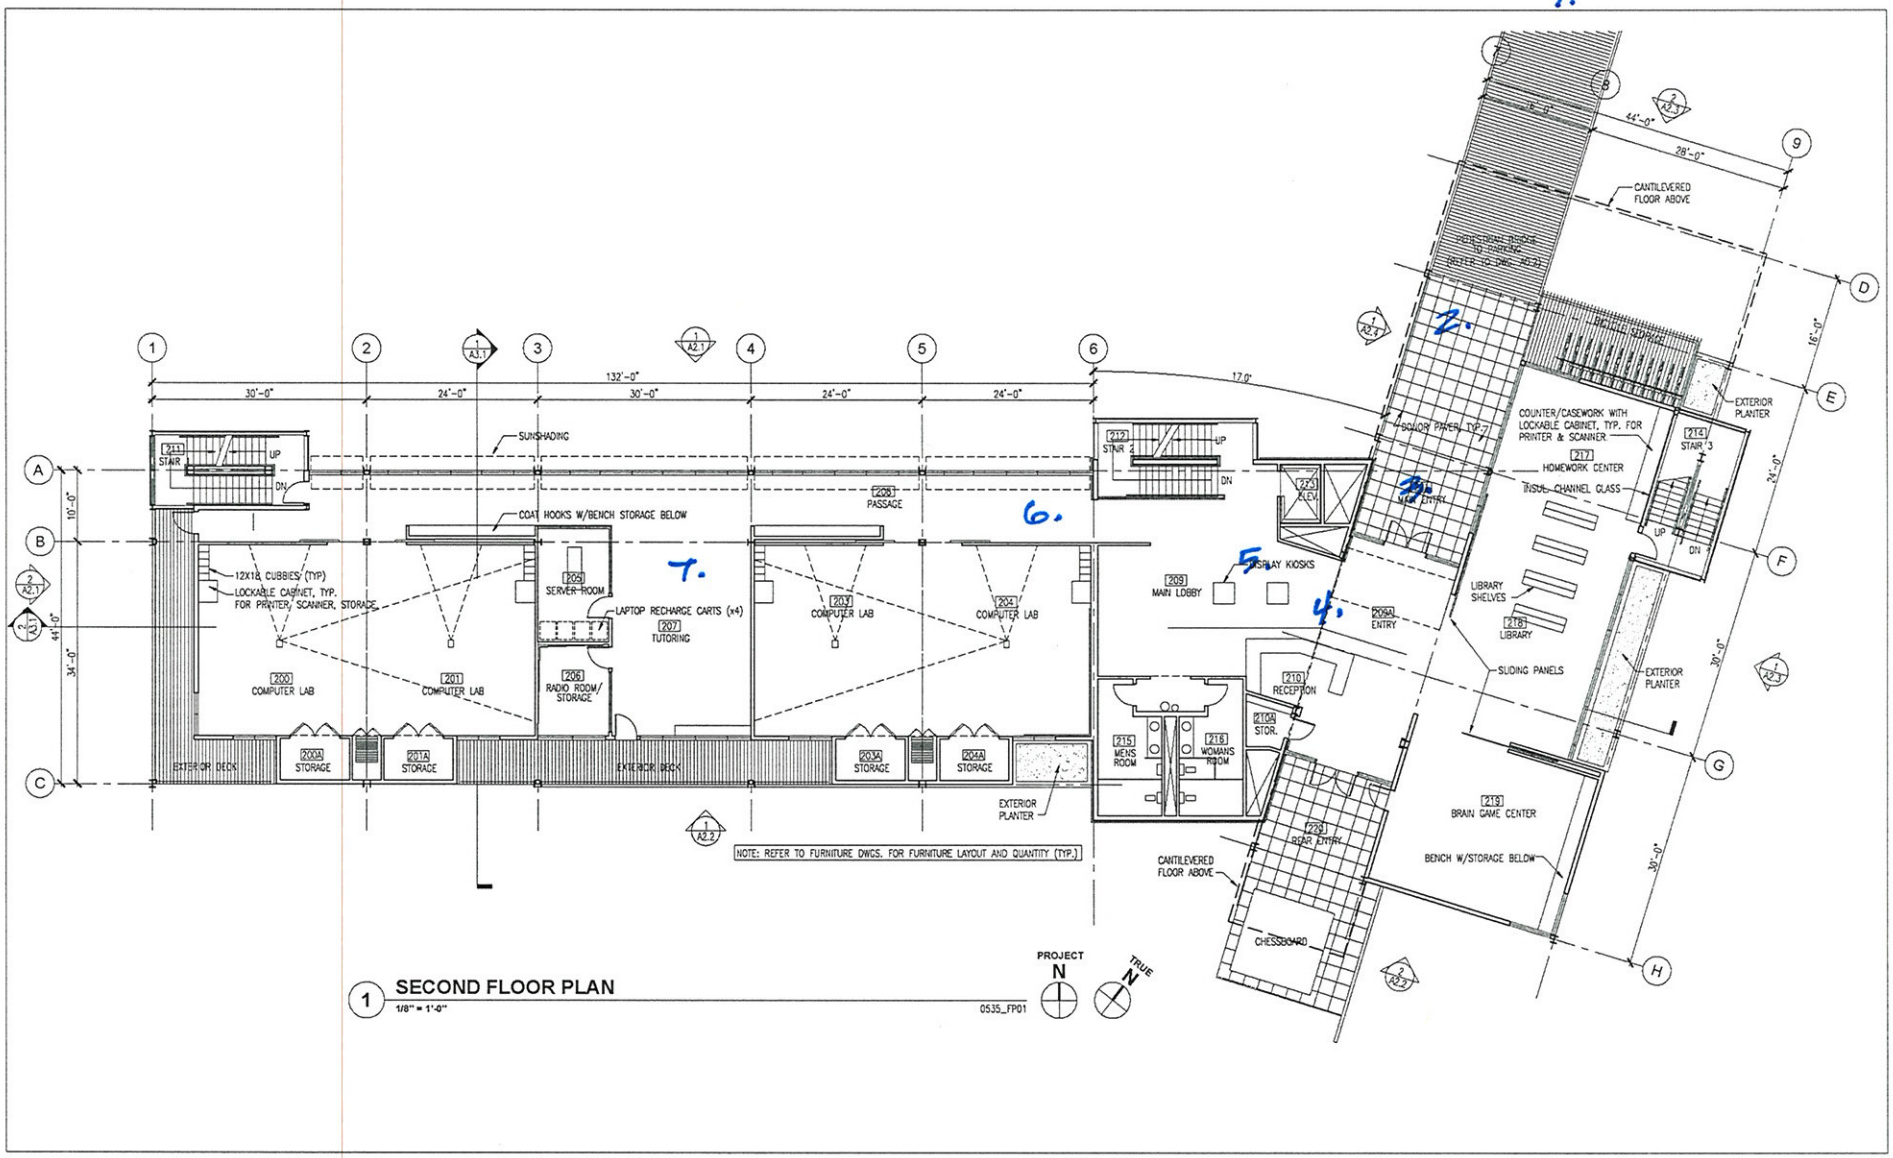

1 SECOND FLOOR PLAN
1/8" = 1'-0"
0535_FP01

CHECKED	REVISIONS	STAMP	CONSULTANT
Issue Date: JUNE 30th, 2006 Drawn: Checked: MH Project No.: 0532 Cad File:			

TECHNOLOGY ACCESS FOUNDATION

COMMUNITY LEARNING CENTER

LAKEWOOD PARK | SW 108th St and 10th Ave SW | KING COUNTY, WA, 98146

100% SCHEMATIC DESIGN SET

ARCHITECT
The Miller/Hull Partnership, LLP
Architecture and Planning
Phone 206.682.6637
Fax 206.682.5692
Contact
millerhull@millerhull.com
Polson Building
71 Columbia
Sixth Floor
Seattle, WA 98104
MILLER HULL

SHEET TITLE
SECOND FLOOR PLAN
A1.1

100% SD Tour - IMAGE KEY