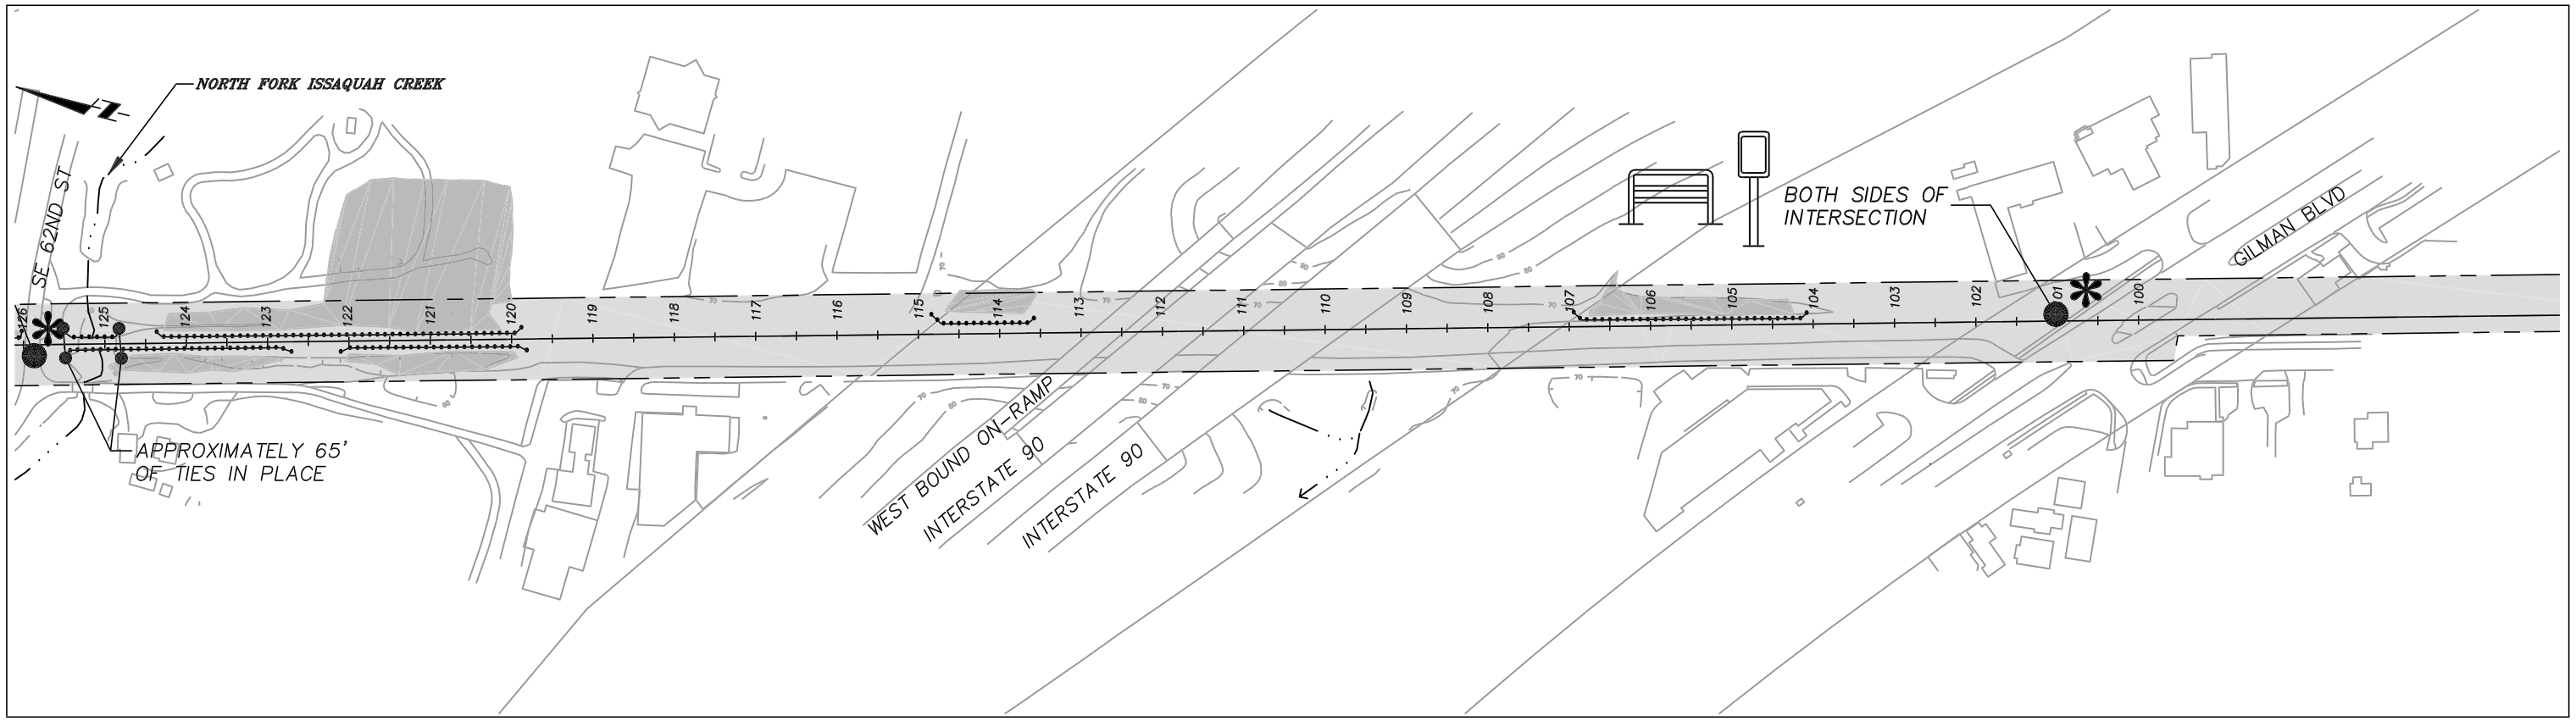

A

B

FILE: 15213318.dwg
DATE: 5/15/00

0 100 200'
SCALE IN FEET

Legend

- Sign
- Bollards
- Blockade
- Wetlands
- Habitat Areas
- Public Access Point
- Limit of Fencing (split rail)
- Limit of Fencing (chain link)
- Limit of Guard Rail
- Limit for Tie Removal
- Right-of-way

Notes

1. Proposed mitigation items are diagramatically located.

Figure 2-10
East Lake Sammamish Trail
Draft - Interim Plan