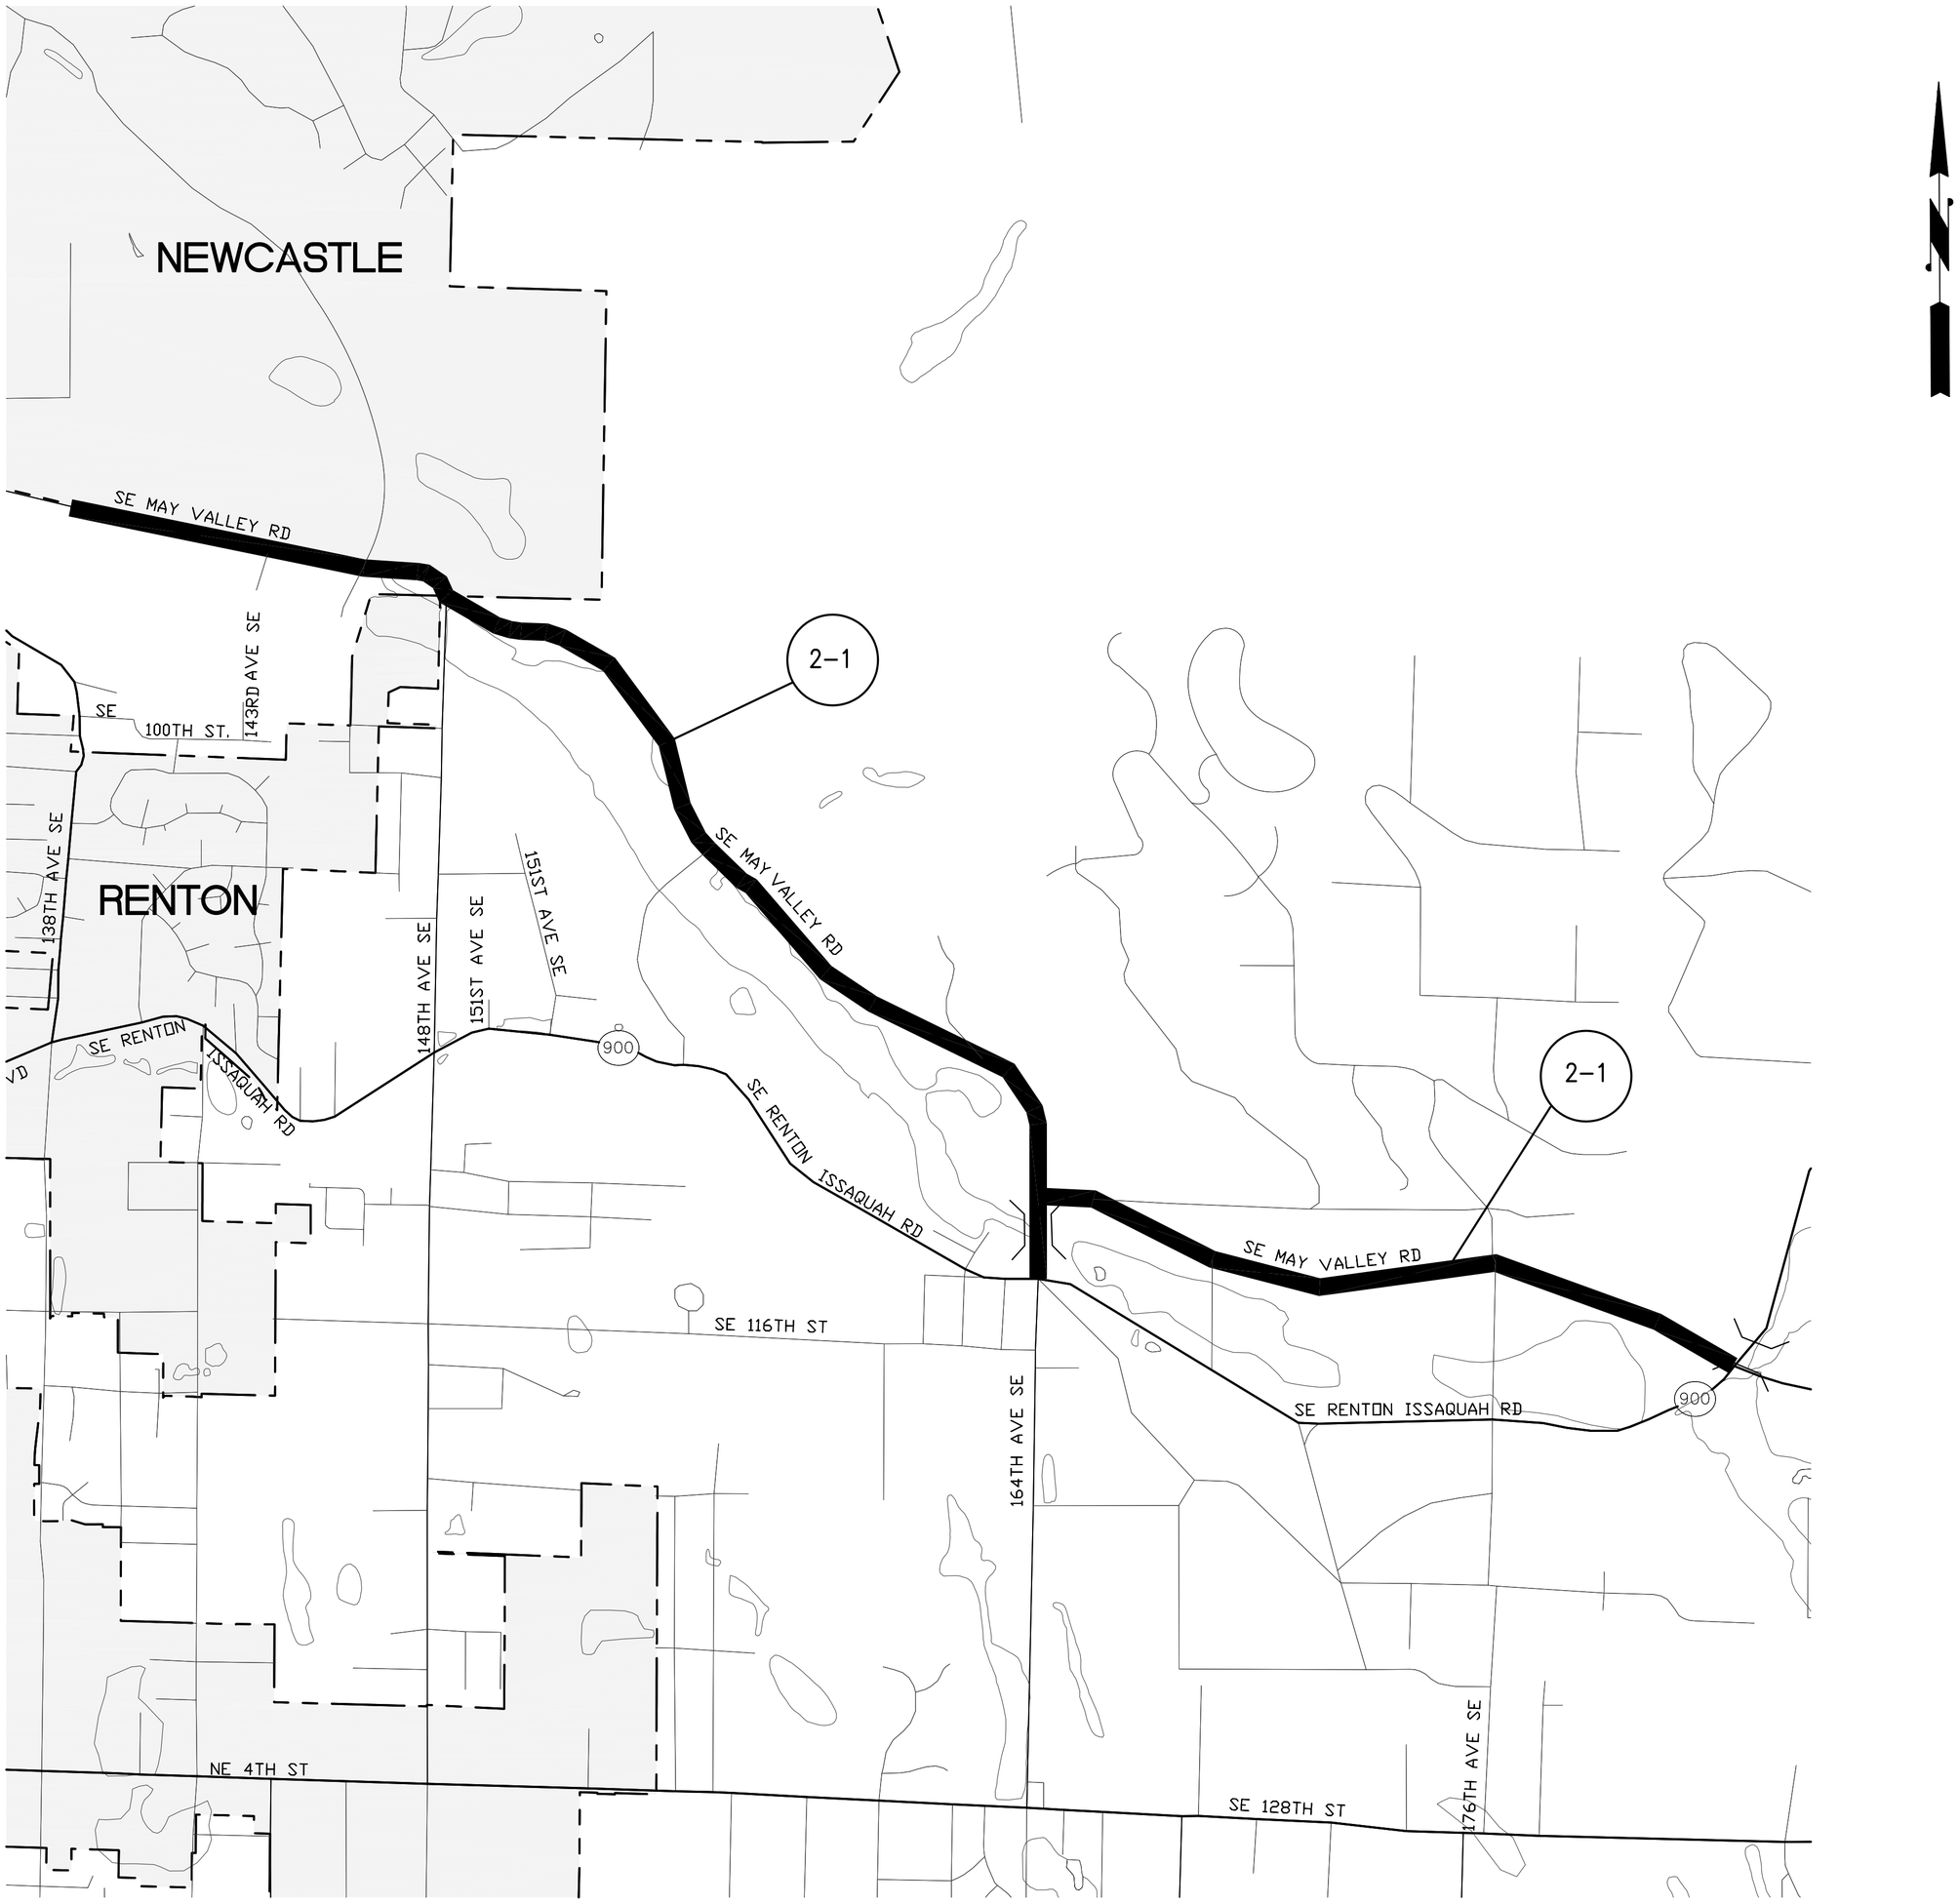

2003 SOUTH COUNTY ASPHALT CONCRETE PAVEMENT OVERLAY