CONSTRUCTION NOTES:

1. ADJUST/REBUILD MANHOLE
2. RELOCATE MAILBOX
3. ADJUST FIRE HYDRANTS, VALVES, AND MANHOLE LIDS
4. ADJUST GAS VALVES (BY OTHERS)
5. RELOCATE/ADJUST TELEPHONE OR CATV (BY OTHERS)
6. ADJUST/RELOCATE POWER POLE/VAULT (BY OTHERS)
7. ADJUST MONUMENT CASE & COVER
8. INSTALL MONUMENT CASE & COVER
9. DRAINAGE STRUCTURE NUMBER
10. REMOVE/RELOCATE VAULT
11. REMOVE POWER POLE

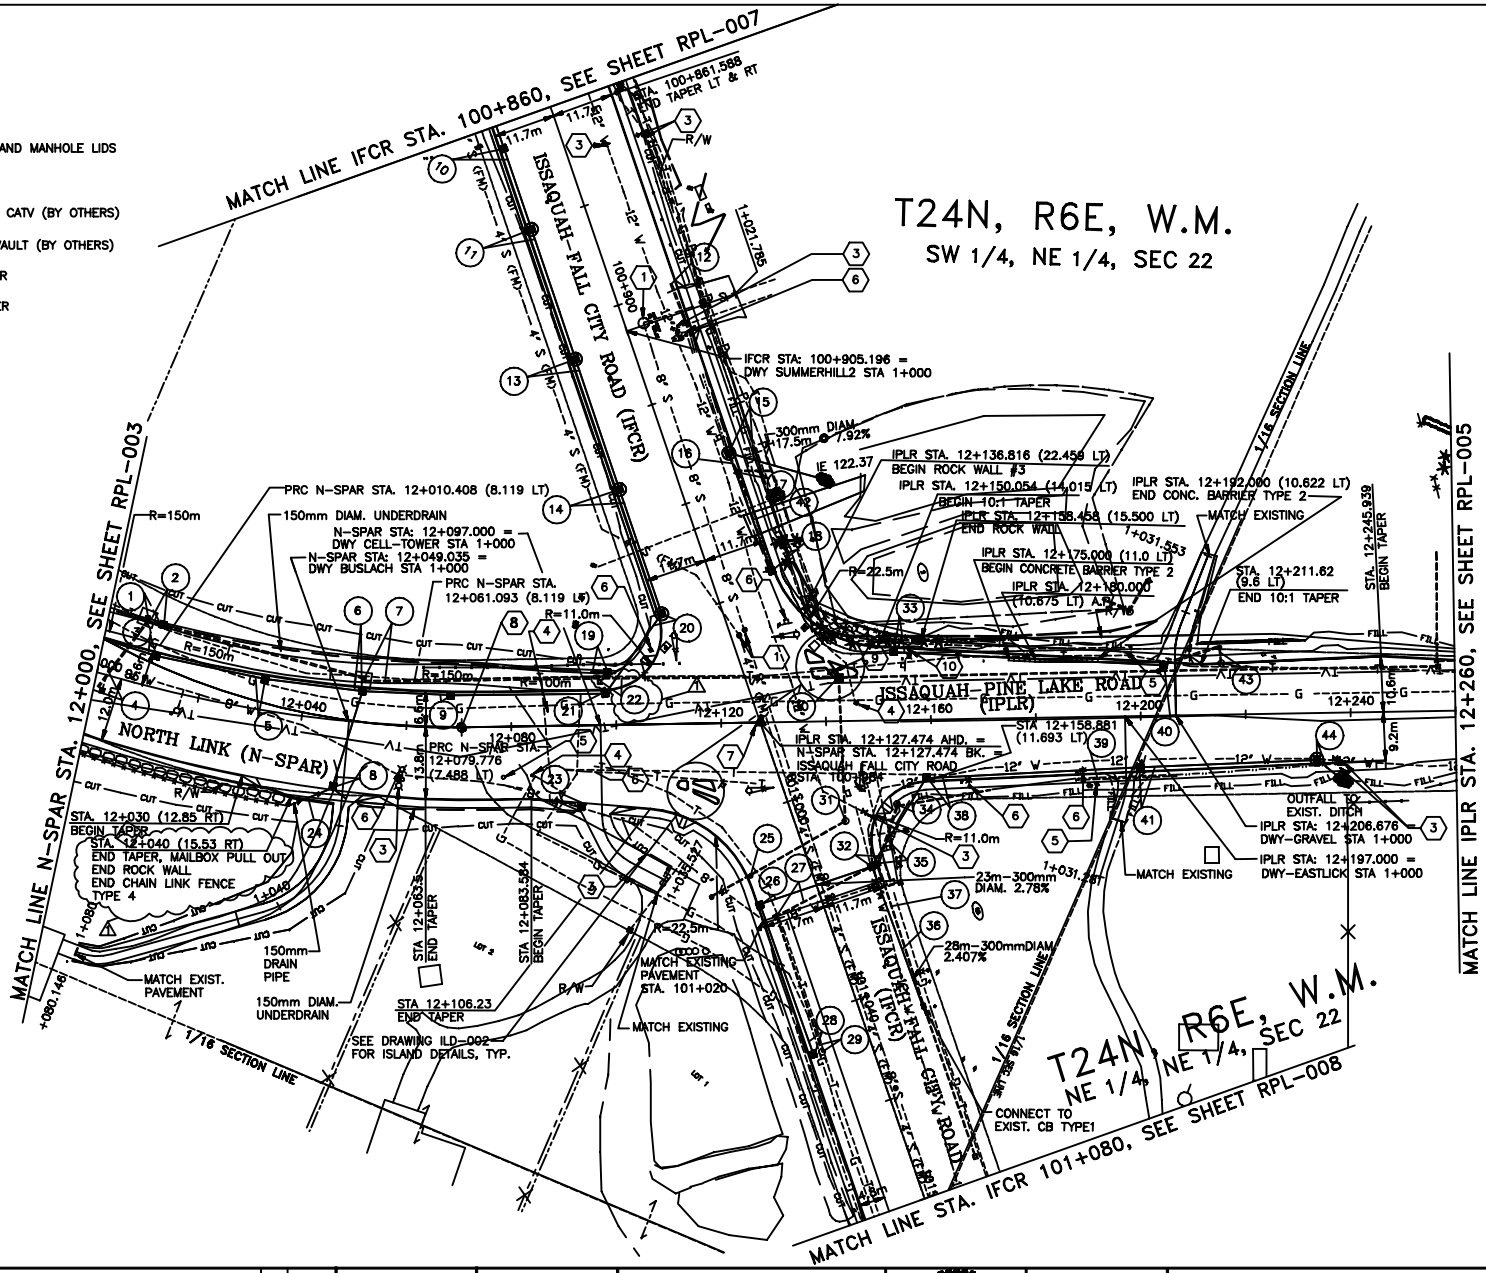

CALL 2 DAYS BEFORE YOU DIG 1-800-424-5555

10 5 0 10 20
1:500
SCALE IN METERS

FIELD BOOK: BOOK 1-4				
SURVEYED: L & A, K.C.	1996			
SURVEY BASE MAP: L & A	2000			
DESIGN ENTERED: J. POWER	12/01			
DESIGNED J. O'B. J. HO	12/01			
CHECKED: TIT, RPL, TTT	12/01	⚠ FENCE TYPE, AS SHOWN ON PLANS	LAL	12/01
	DATE	REVISION	BY	DATE

PB
PBCD, INC
600 THIRD AVE.
SEATTLE, WA.

FED. AID No. N/A
PROJECT No. 101289
SURVEY No. 22-24-06-22
MAINTENANCE DIVISION No. 2

STATE OF CALIFORNIA
EXPIRES 10/18/02

KING COUNTY DEPT. OF TRANSPORTATION
PAUL TOLIVER, DIRECTOR
SAMMAMISH PLATEAU ACCESS ROAD NORTH LINK
ROADWAY PLAN – STA. 12+000 TO STA. 12+260

DRAWING NO. RPL-004
SHEET NO.
OF
313-13 ( )