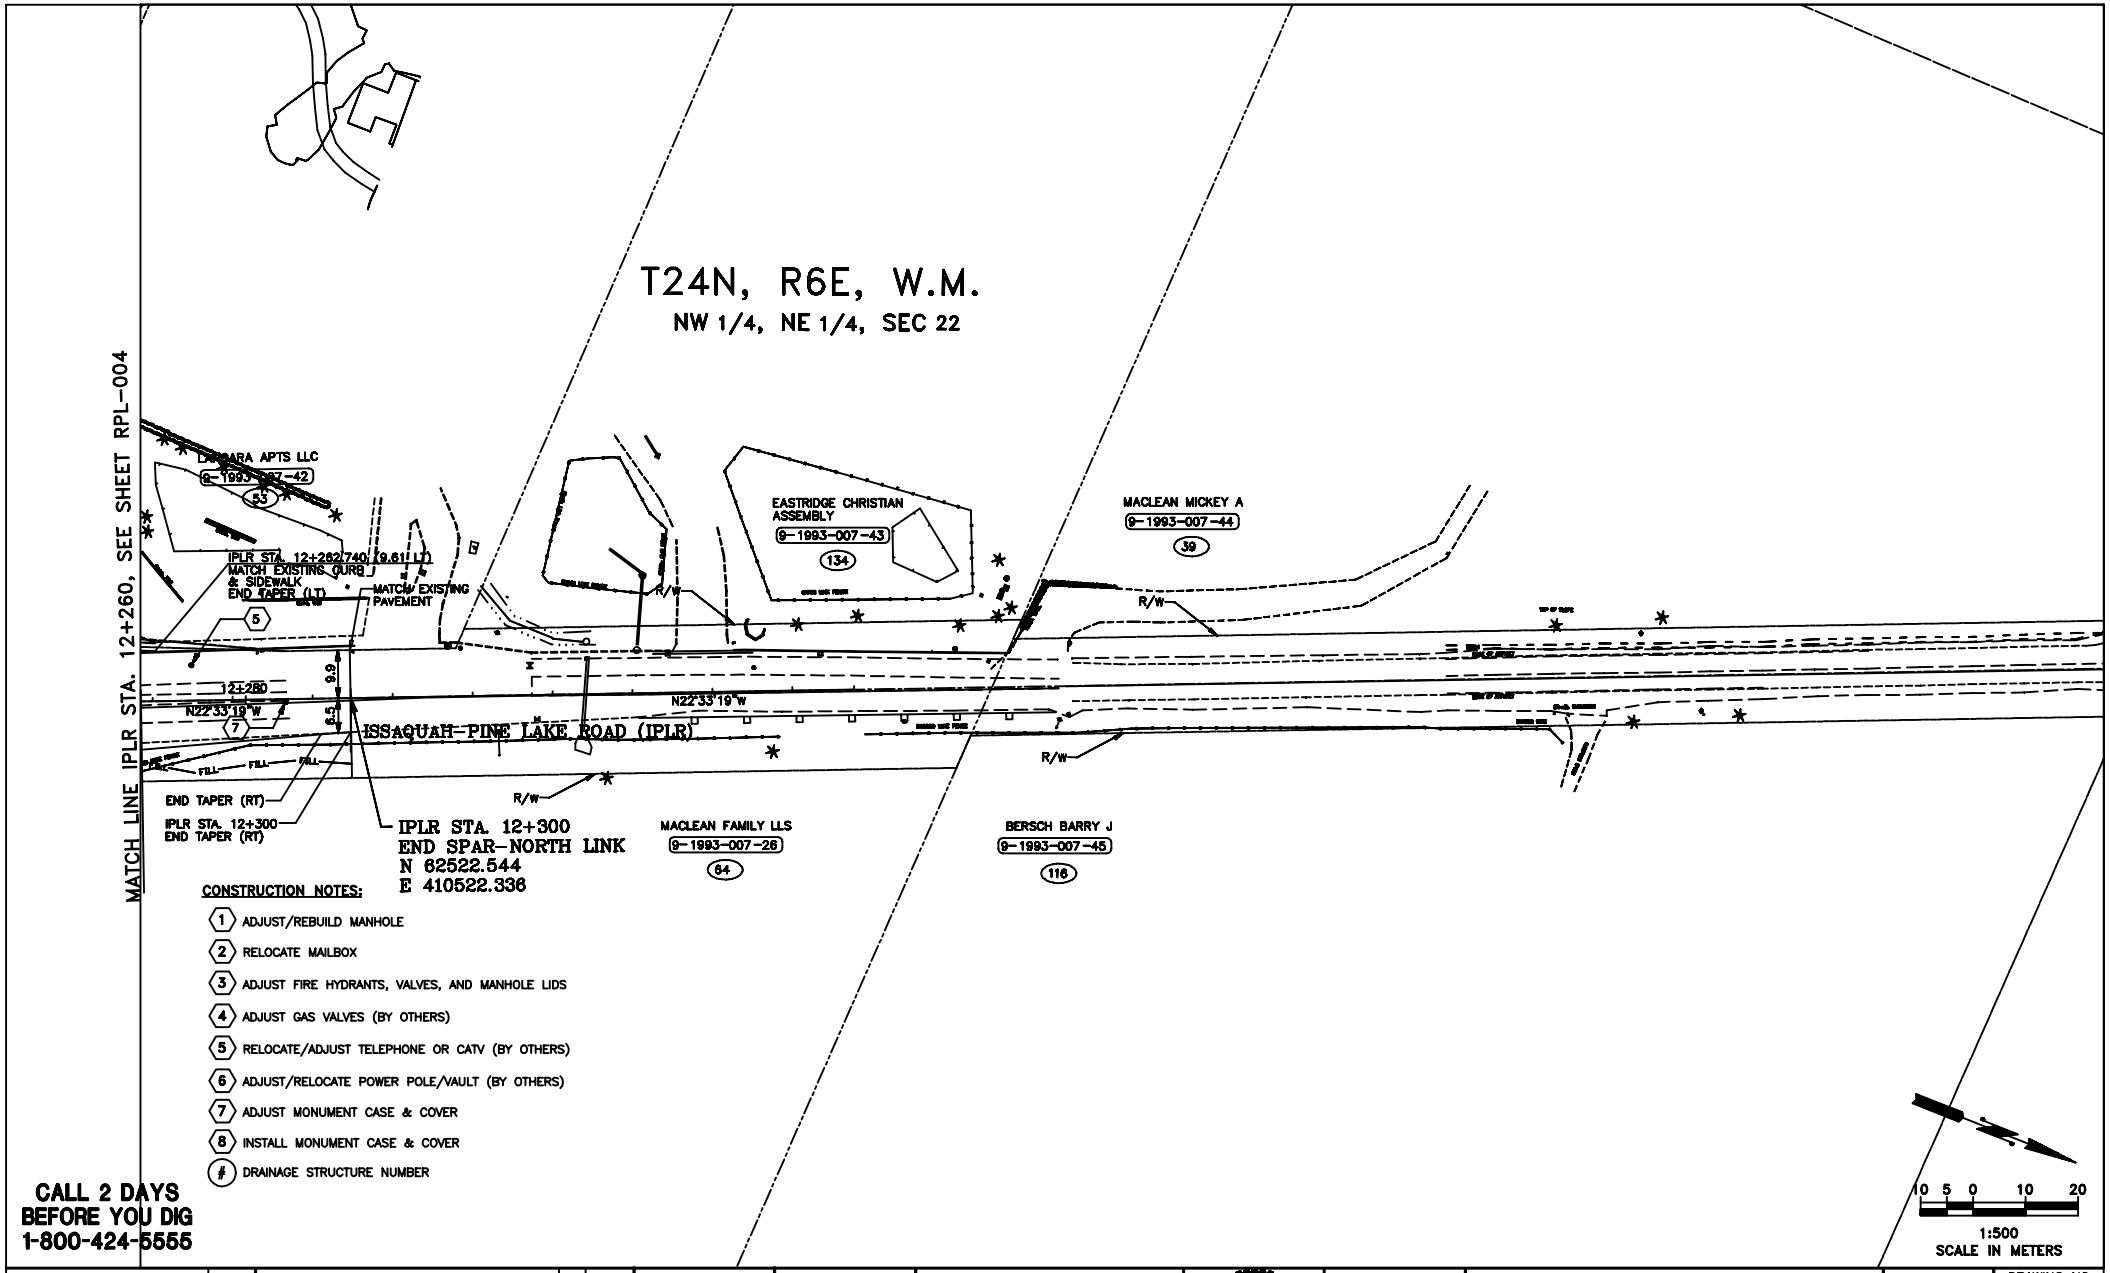

CONSTRUCTION NOTES:

1. ADJUST/REBUILD MANHOLE
2. RELOCATE MAILBOX
3. ADJUST FIRE HYDRANTS, VALVES, AND MANHOLE LIDS
4. ADJUST GAS VALVES (BY OTHERS)
5. RELOCATE/ADJUST TELEPHONE OR CATV (BY OTHERS)
6. ADJUST/RELOCATE POWER POLE/VAULT (BY OTHERS)
7. ADJUST MONUMENT CASE & COVER
8. INSTALL MONUMENT CASE & COVER
DRAINAGE STRUCTURE NUMBER

CALL 2 DAYS BEFORE YOU DIG 1-800-424-5555

FIELD BOOK:	BOOK 1-4	
SURVEYED:	L & A, K.C.	1996
SURVEY BASE MAP:	L & A	2000
DESIGN ENTERED:	J. POWER	12/01
DESIGNED	J. O'B. J. SHARMA	12/01
CHECKED:	TIT, RPL, TTT	12/01
		DATE

REVISION	BY	DATE

PB
PBQD, INC
600 THIRD AVE.
SEATTLE, WA.

FED. AID No. N/A

PROJECT No. 101289

SURVEY No. 22-24-06-22

MAINTENANCE DIVISION No. 2

EXPIRES 10/16/02

KING COUNTY DEPT. OF TRANSPORTATION
PAUL TOLIVER, DIRECTOR

SAMMAMISH PLATEAU ACCESS ROAD
NORTH LINK

ROADWAY PLAN – STA. 12+260 TO STA. 12+300

DRAWING NO.
RPL-005

SHEET NO.
OF

313-13 ( )