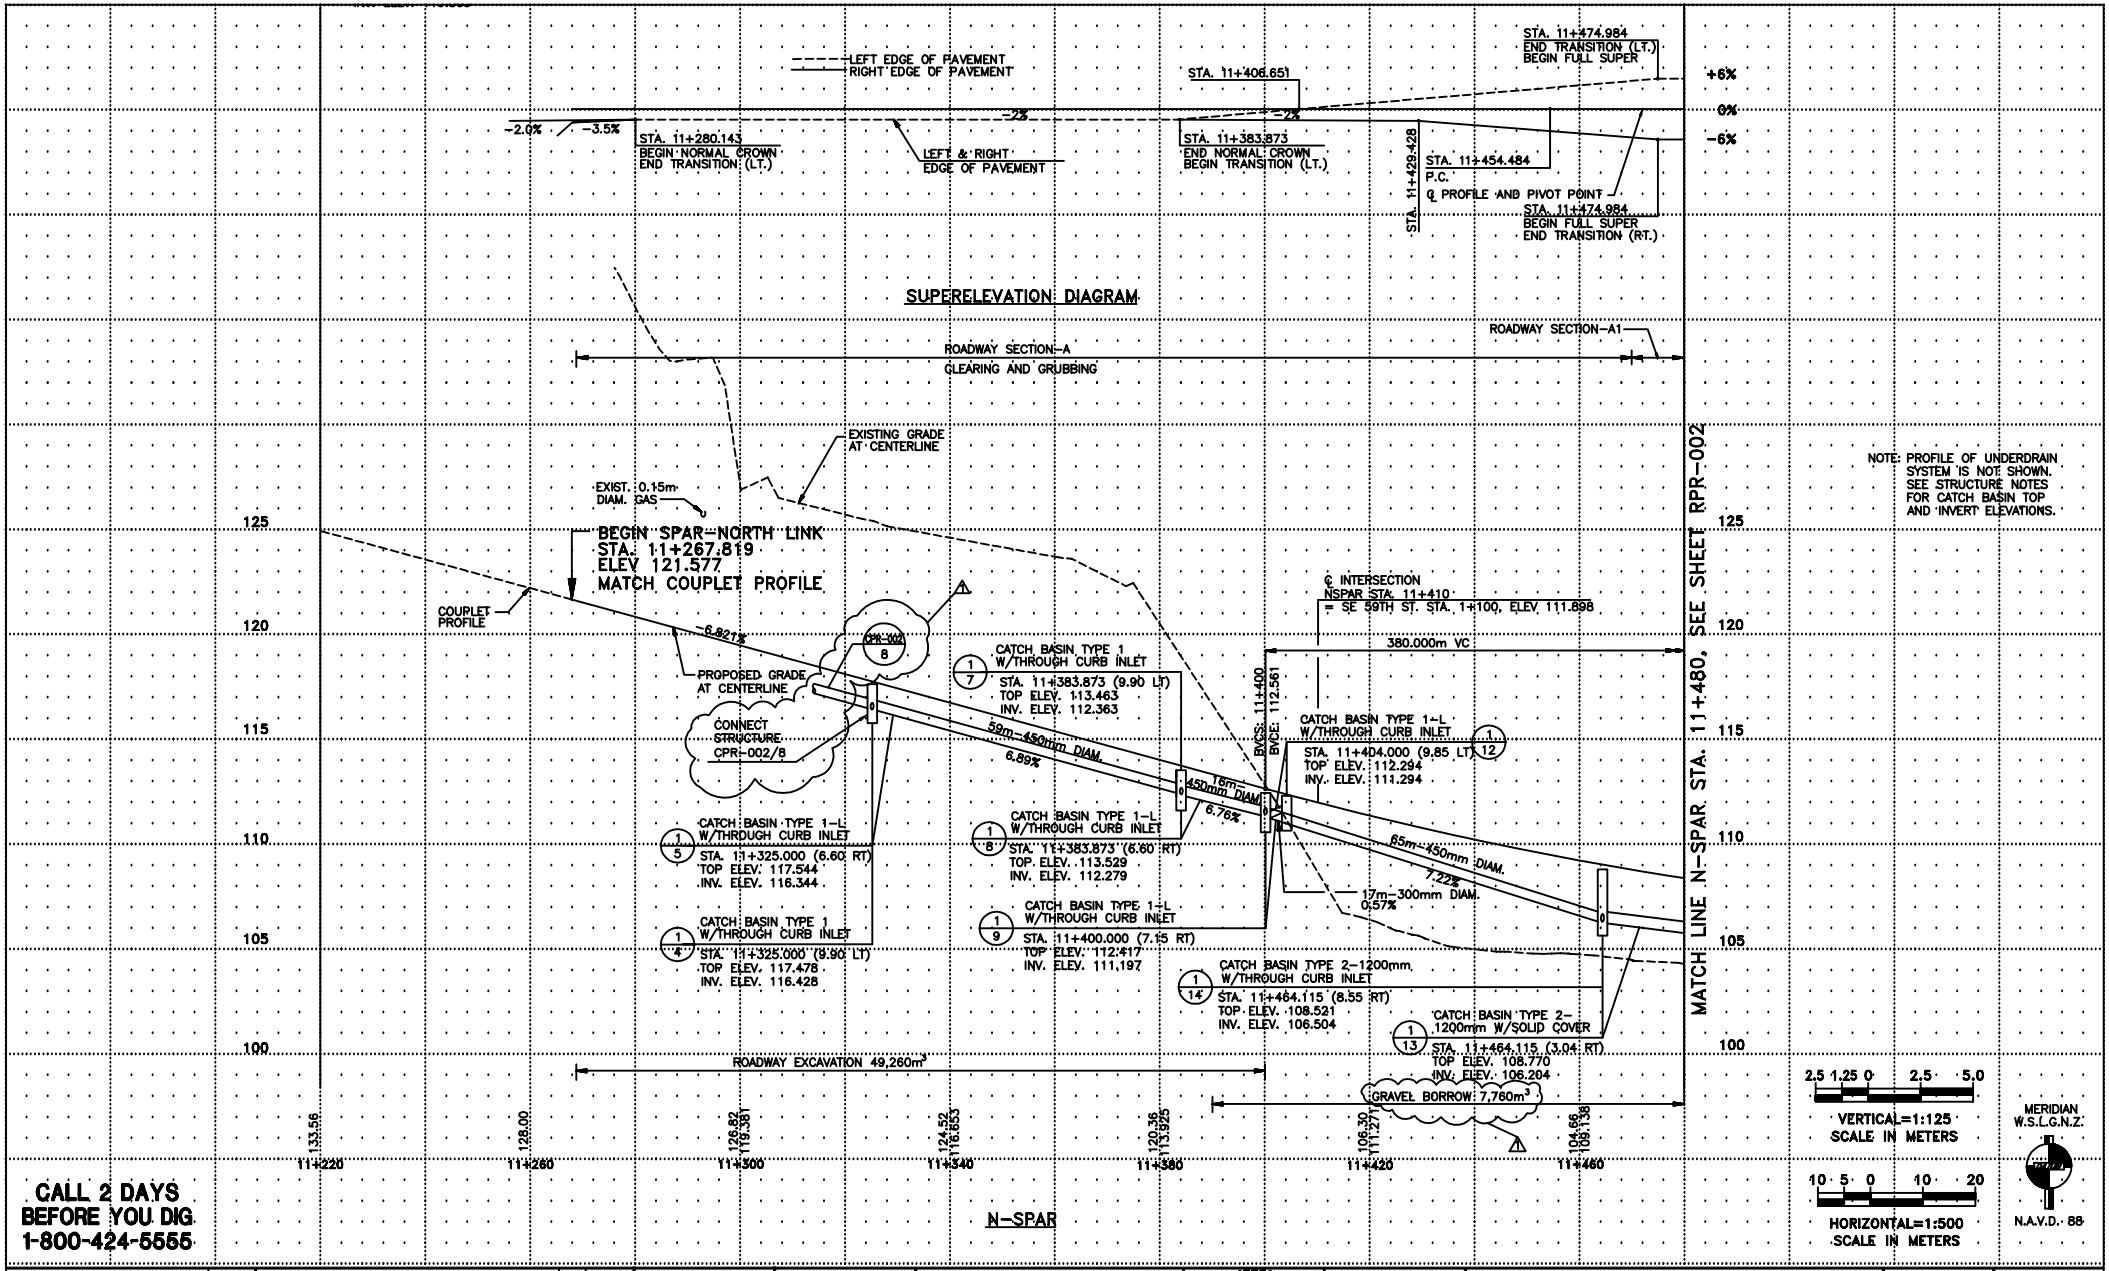

CALL 2 DAYS BEFORE YOU DIG 1-800-424-5555

FIELD BOOK:	BOOK 1-4				
SURVEYED:	L & A, K.C.	1996			
SURVEY BASE MAP:	L & A	2000			
DESIGN ENTERED:	J. POWER	12/01			
DESIGNED	J. O'B. J. SHARMA	12/01			
CHECKED:	TIT, RPL, TTT	12/01			
		DATE	REVISION	BY	DATE
			1 CHANGE IN COMPACTION MATERIAL	JKS	12/01
			2 DRAINAGE PROFILE	LAL	12/01

PB
PBQD, INC
600 THIRD AVE.
SEATTLE, WA.

FED. AID No. N/A

PROJECT No. 101289

SURVEY No. 22-24-06-22

MAINTENANCE DIVISION No. 2

EXPIRES 10/18/02

KING COUNTY DEPT. OF TRANSPORTATION
PAUL TOLIVER, DIRECTOR

SAMMAMISH PLATEAU ACCESS ROAD NORTH LINK

PROFILE – NSPAR STA. 11+267.819 TO STA. 11+480

DRAWING NO.
RPR-001
SHEET NO.
OF
313-13 ( )