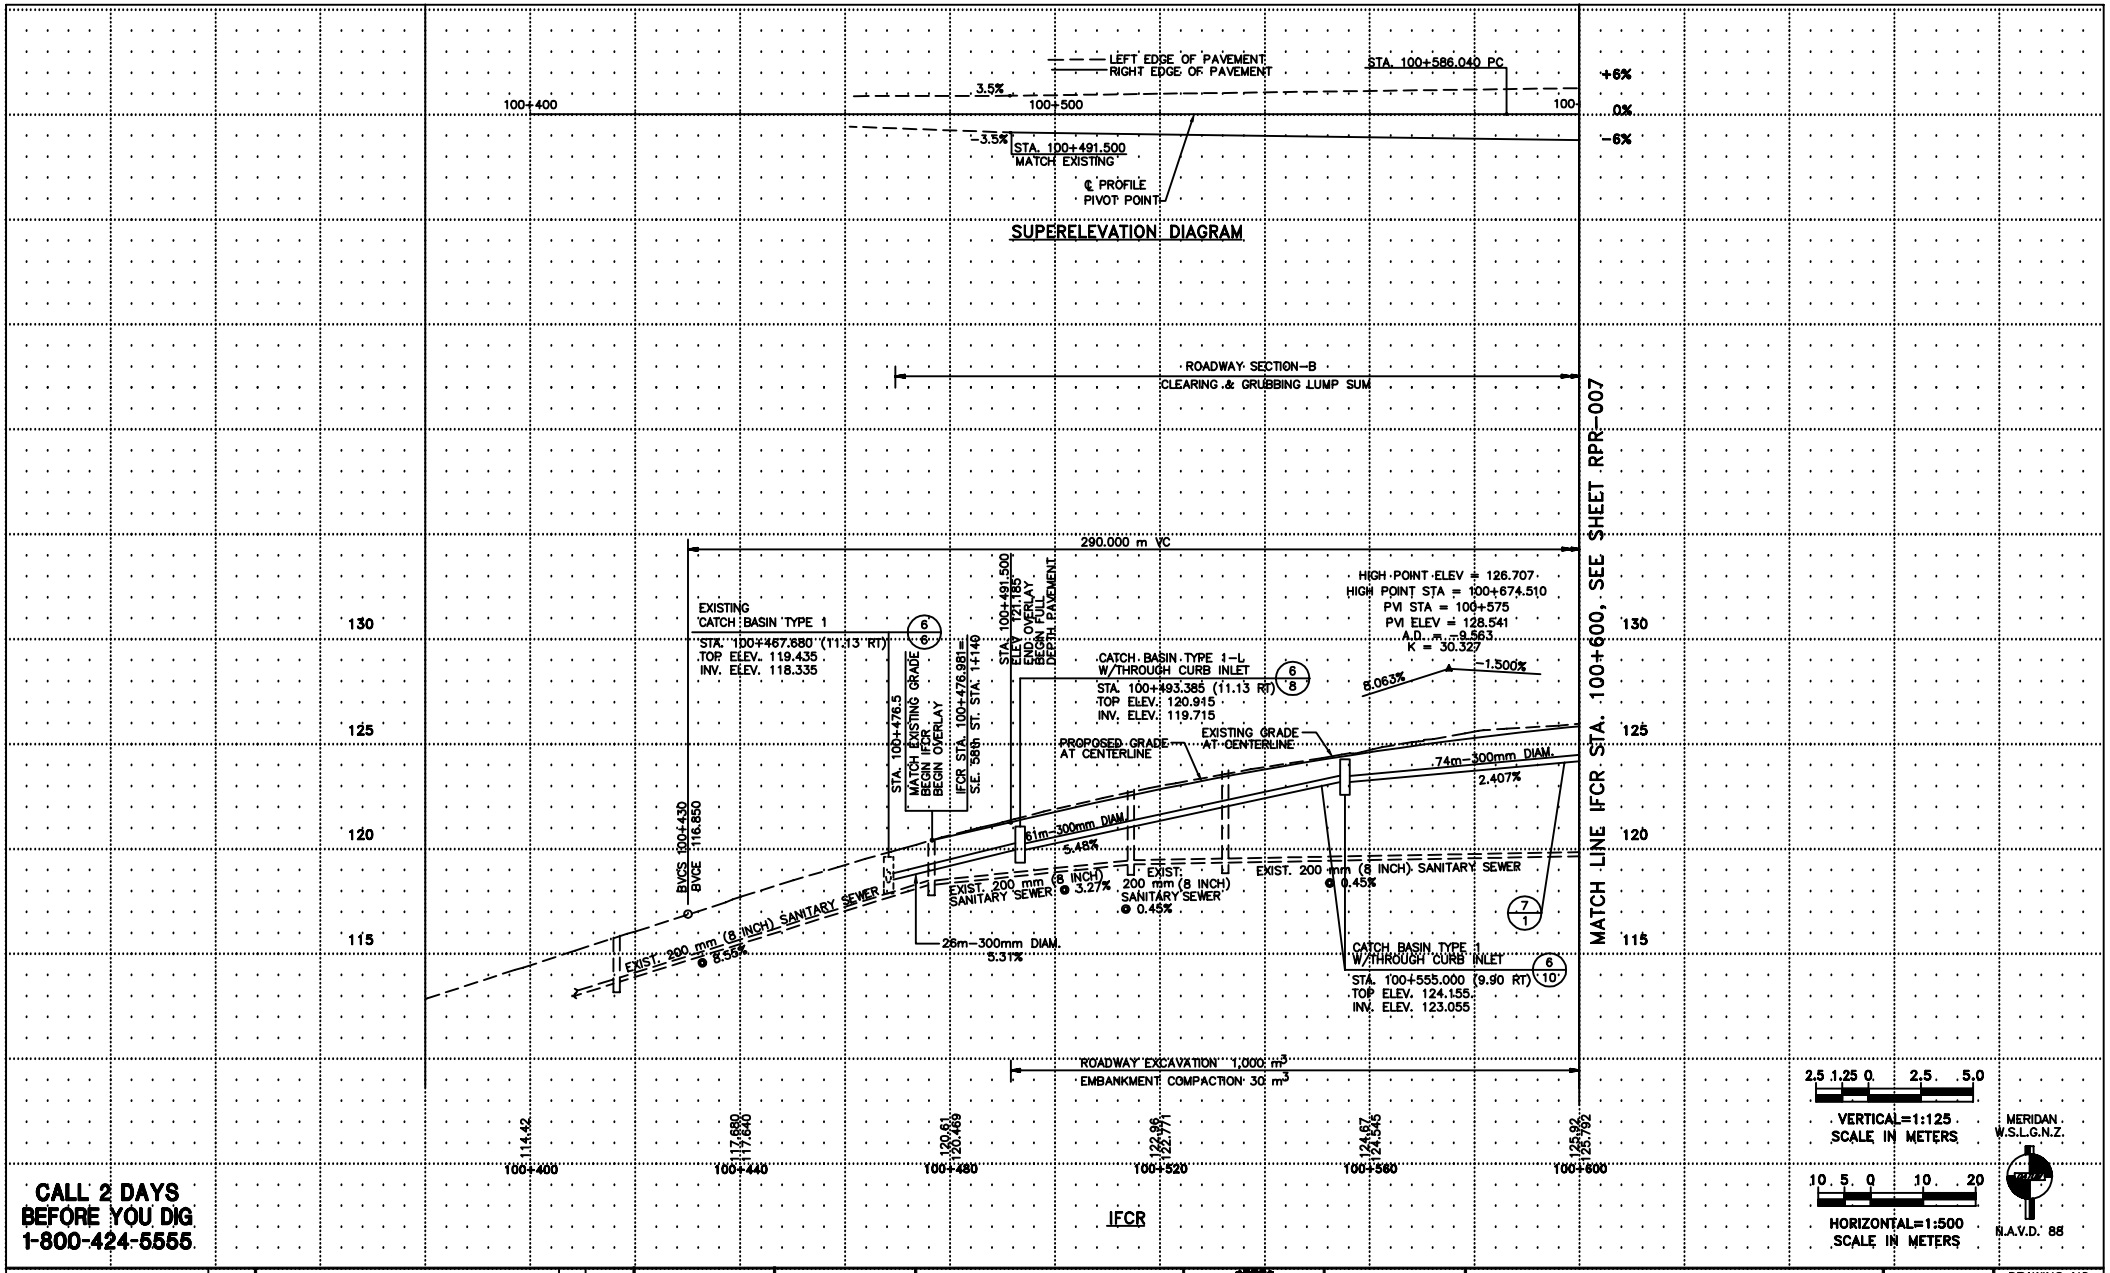

CALL 2 DAYS
BEFORE YOU DIG
1-800-424-5555

FIELD BOOK:	BOOK 1-4				
SURVEYED:	L & A, K.C.	1996			
SURVEY BASE MAP:	L & A	2000			
DESIGN ENTERED:	J. POWER	12/01			
DESIGNED	J. O'B. J. SHARMA	12/01			
CHECKED:	TIT, RPL, TTT	12/01			
	DATE	REVISION	BY	DATE	

PB
PBQD, INC
600 THIRD AVE.
SEATTLE, WA.

FED. AID No. N/A

PROJECT No. 101289

SURVEY No. 22-24-06-22

MAINTENANCE DIVISION No. 2

EXPIRES 10/16/02

KING COUNTY DEPT. OF TRANSPORTATION
PAUL TOLIVER, DIRECTOR

SAMMAMISH PLATEAU ACCESS ROAD
ISSAQUAH FALL CITY ROAD

PROFILE – STA. 100+415 TO STA. 100+600

DRAWING NO.
RPR-006

SHEET NO.
OF
313-13 ( )