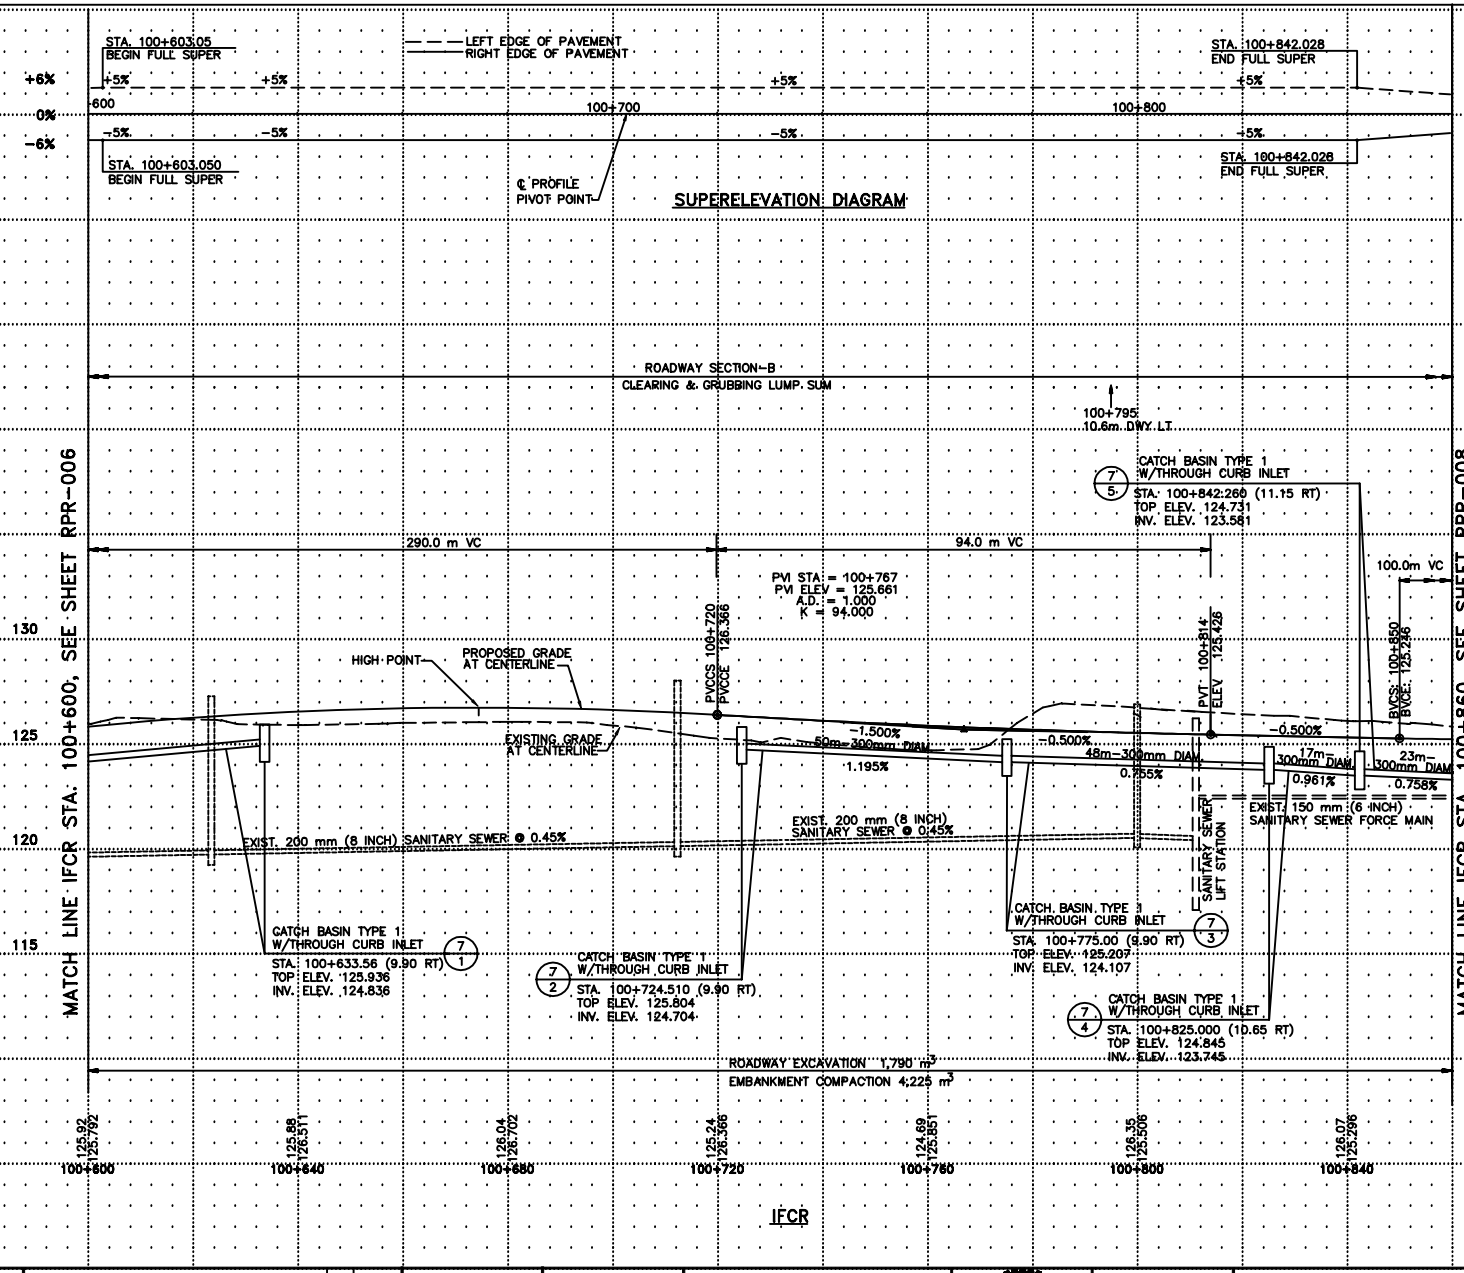

CALL 2 DAYS
BEFORE YOU DIG
1-800-424-5555

FIELD BOOK:	BOOK 1-4	
SURVEYED:	L & A, K.C.	1996
SURVEY BASE MAP:	L & A	2000
DESIGN ENTERED:	J. POWER	12/01
DESIGNED	J. O'B. J. SHARMA	12/01
CHECKED:	TIT, RPL, TTT	12/01
		DATE

REVISION	BY	DATE

PB
PBCO, INC
600 THIRD AVE.
SEATTLE, WA.

FED. AID No. N/A

PROJECT No. 101289

SURVEY No. 22-24-06-22

MAINTENANCE DIVISION No. 2

EXPIRES 10/16/02

KING COUNTY DEPT. OF TRANSPORTATION
PAUL TOLIVER, DIRECTOR

SAMMAMISH PLATEAU ACCESS ROAD
ISSAQUAH FALL CITY ROAD

PROFILE – STA. 100+600 TO STA. 100+860

DRAWING NO.
RPR-007

SHEET NO.
313-13 ( )
OF