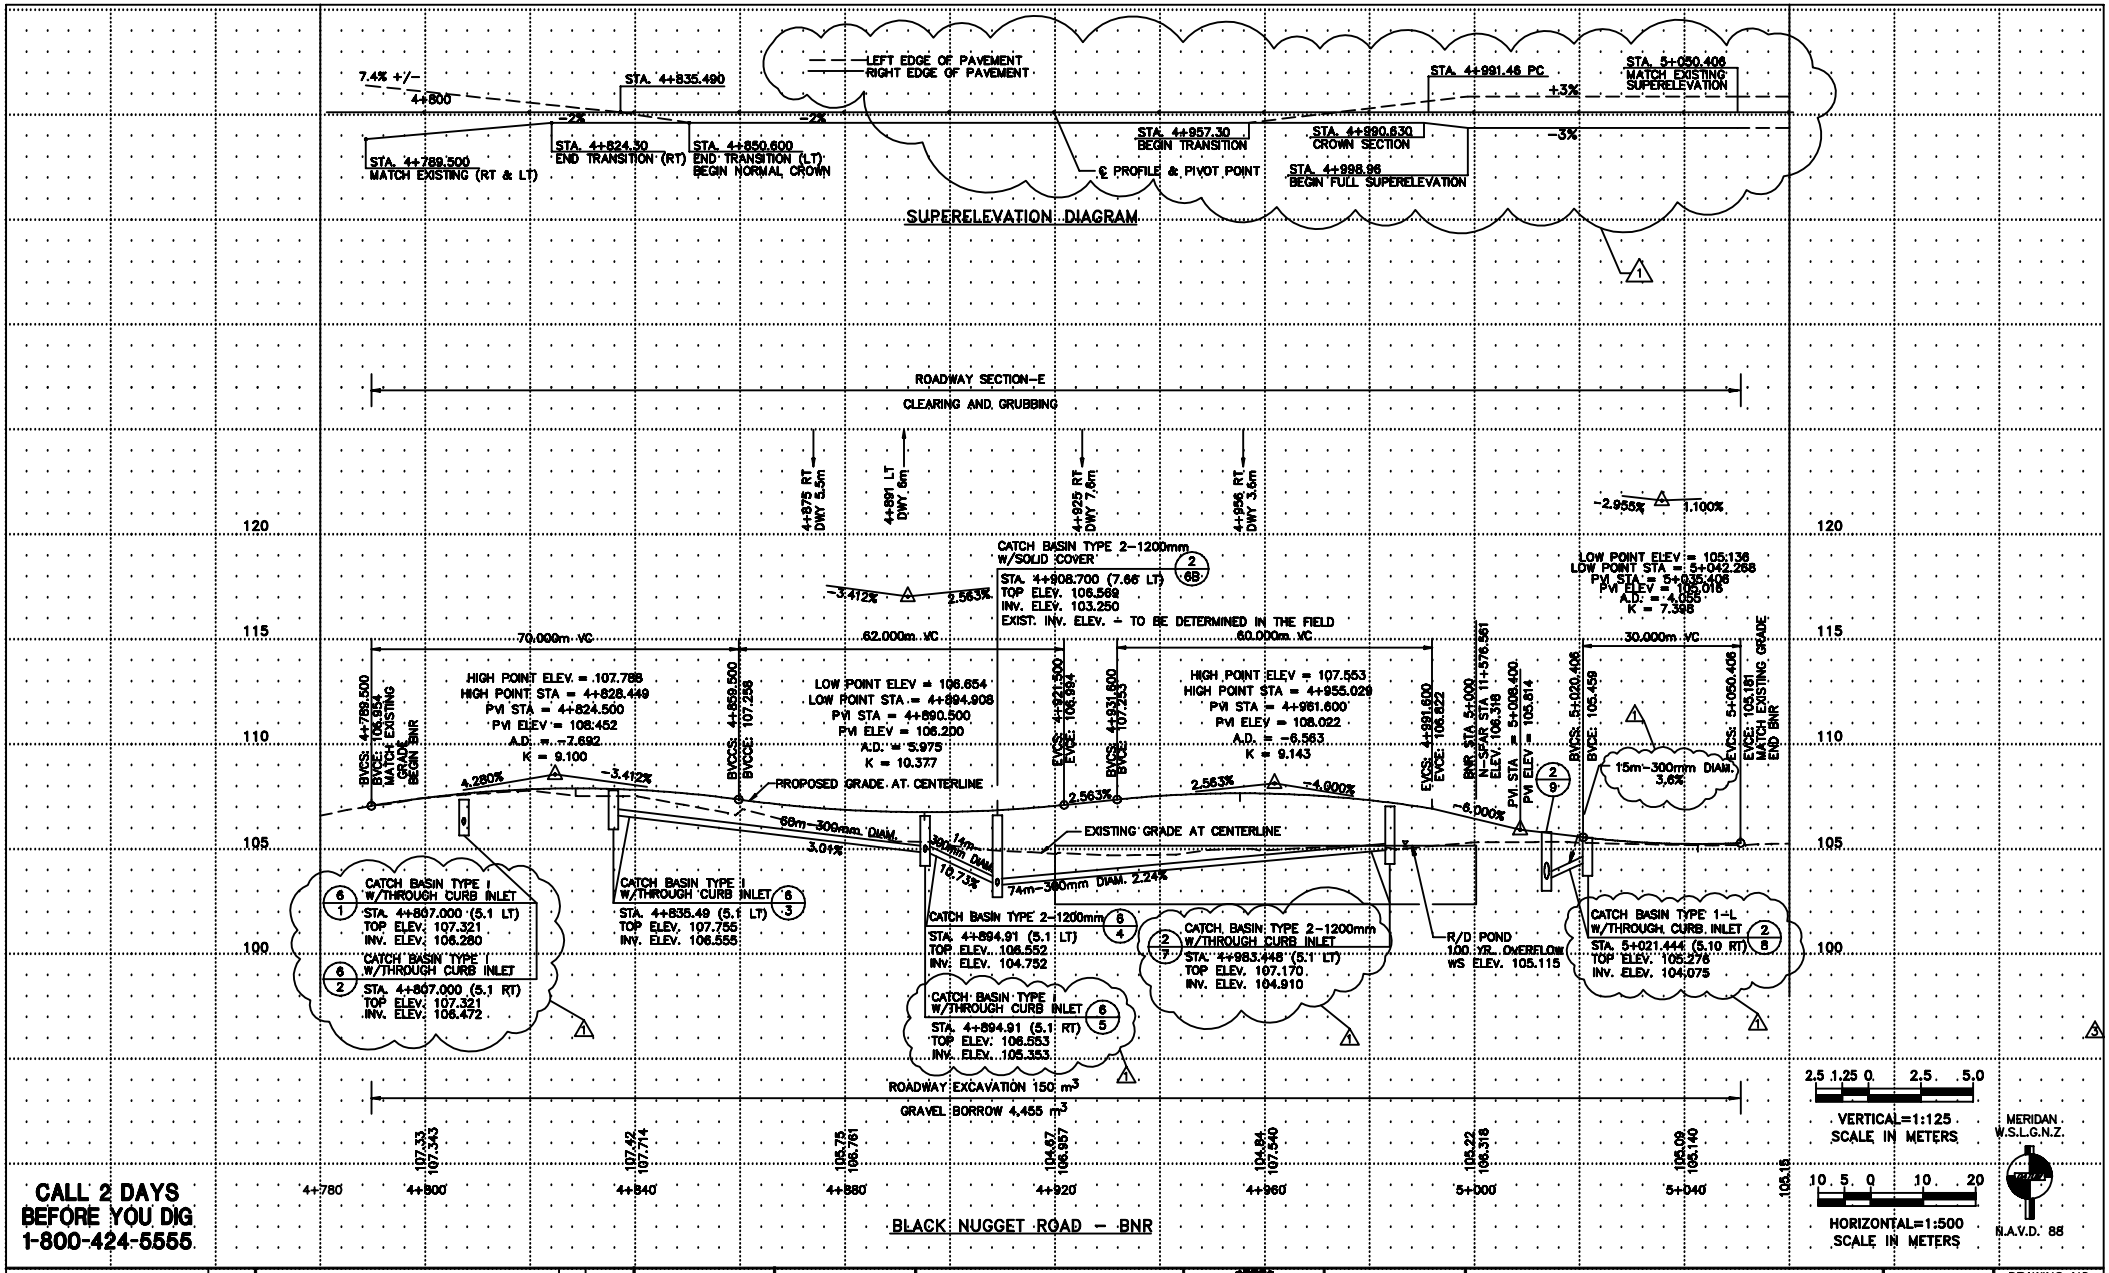

CALL 2 DAYS BEFORE YOU DIG 1-800-424-5555

FIELD BOOK:	BOOK 1-4	
SURVEYED:	L & A, K.C.	1996
SURVEY BASE MAP:	L & A	2000
DESIGN ENTERED:	J. POWER	12/01
DESIGNED	J. O'B. J. SHARMA	12/01
CHECKED:	TIT, RPL, TTT	12/01

REVISION	BY	DATE
1 PIPE SLOPE, TOP ELEV., & INVERT ELEV.	LAL	12/01
1 SUPERELEVATION	JKS	12/01

PB PBQD, INC 600 THIRD AVE. SEATTLE, WA.

FED. AID No. N/A

PROJECT No. 101289

SURVEY No. 22-24-06-22

MAINTENANCE DIVISION No. 2

EXPIRES 10/16/02

KING COUNTY DEPT. OF TRANSPORTATION
PAUL TOLIVER, DIRECTOR

SAMMAMISH PLATEAU ACCESS ROAD
BLACK NUGGET ROAD

PROFILE - BNR STA. 4+789.50 TO STA. 5+050.406

DRAWING NO. RPR-009

SHEET NO. OF 313-13 ( )