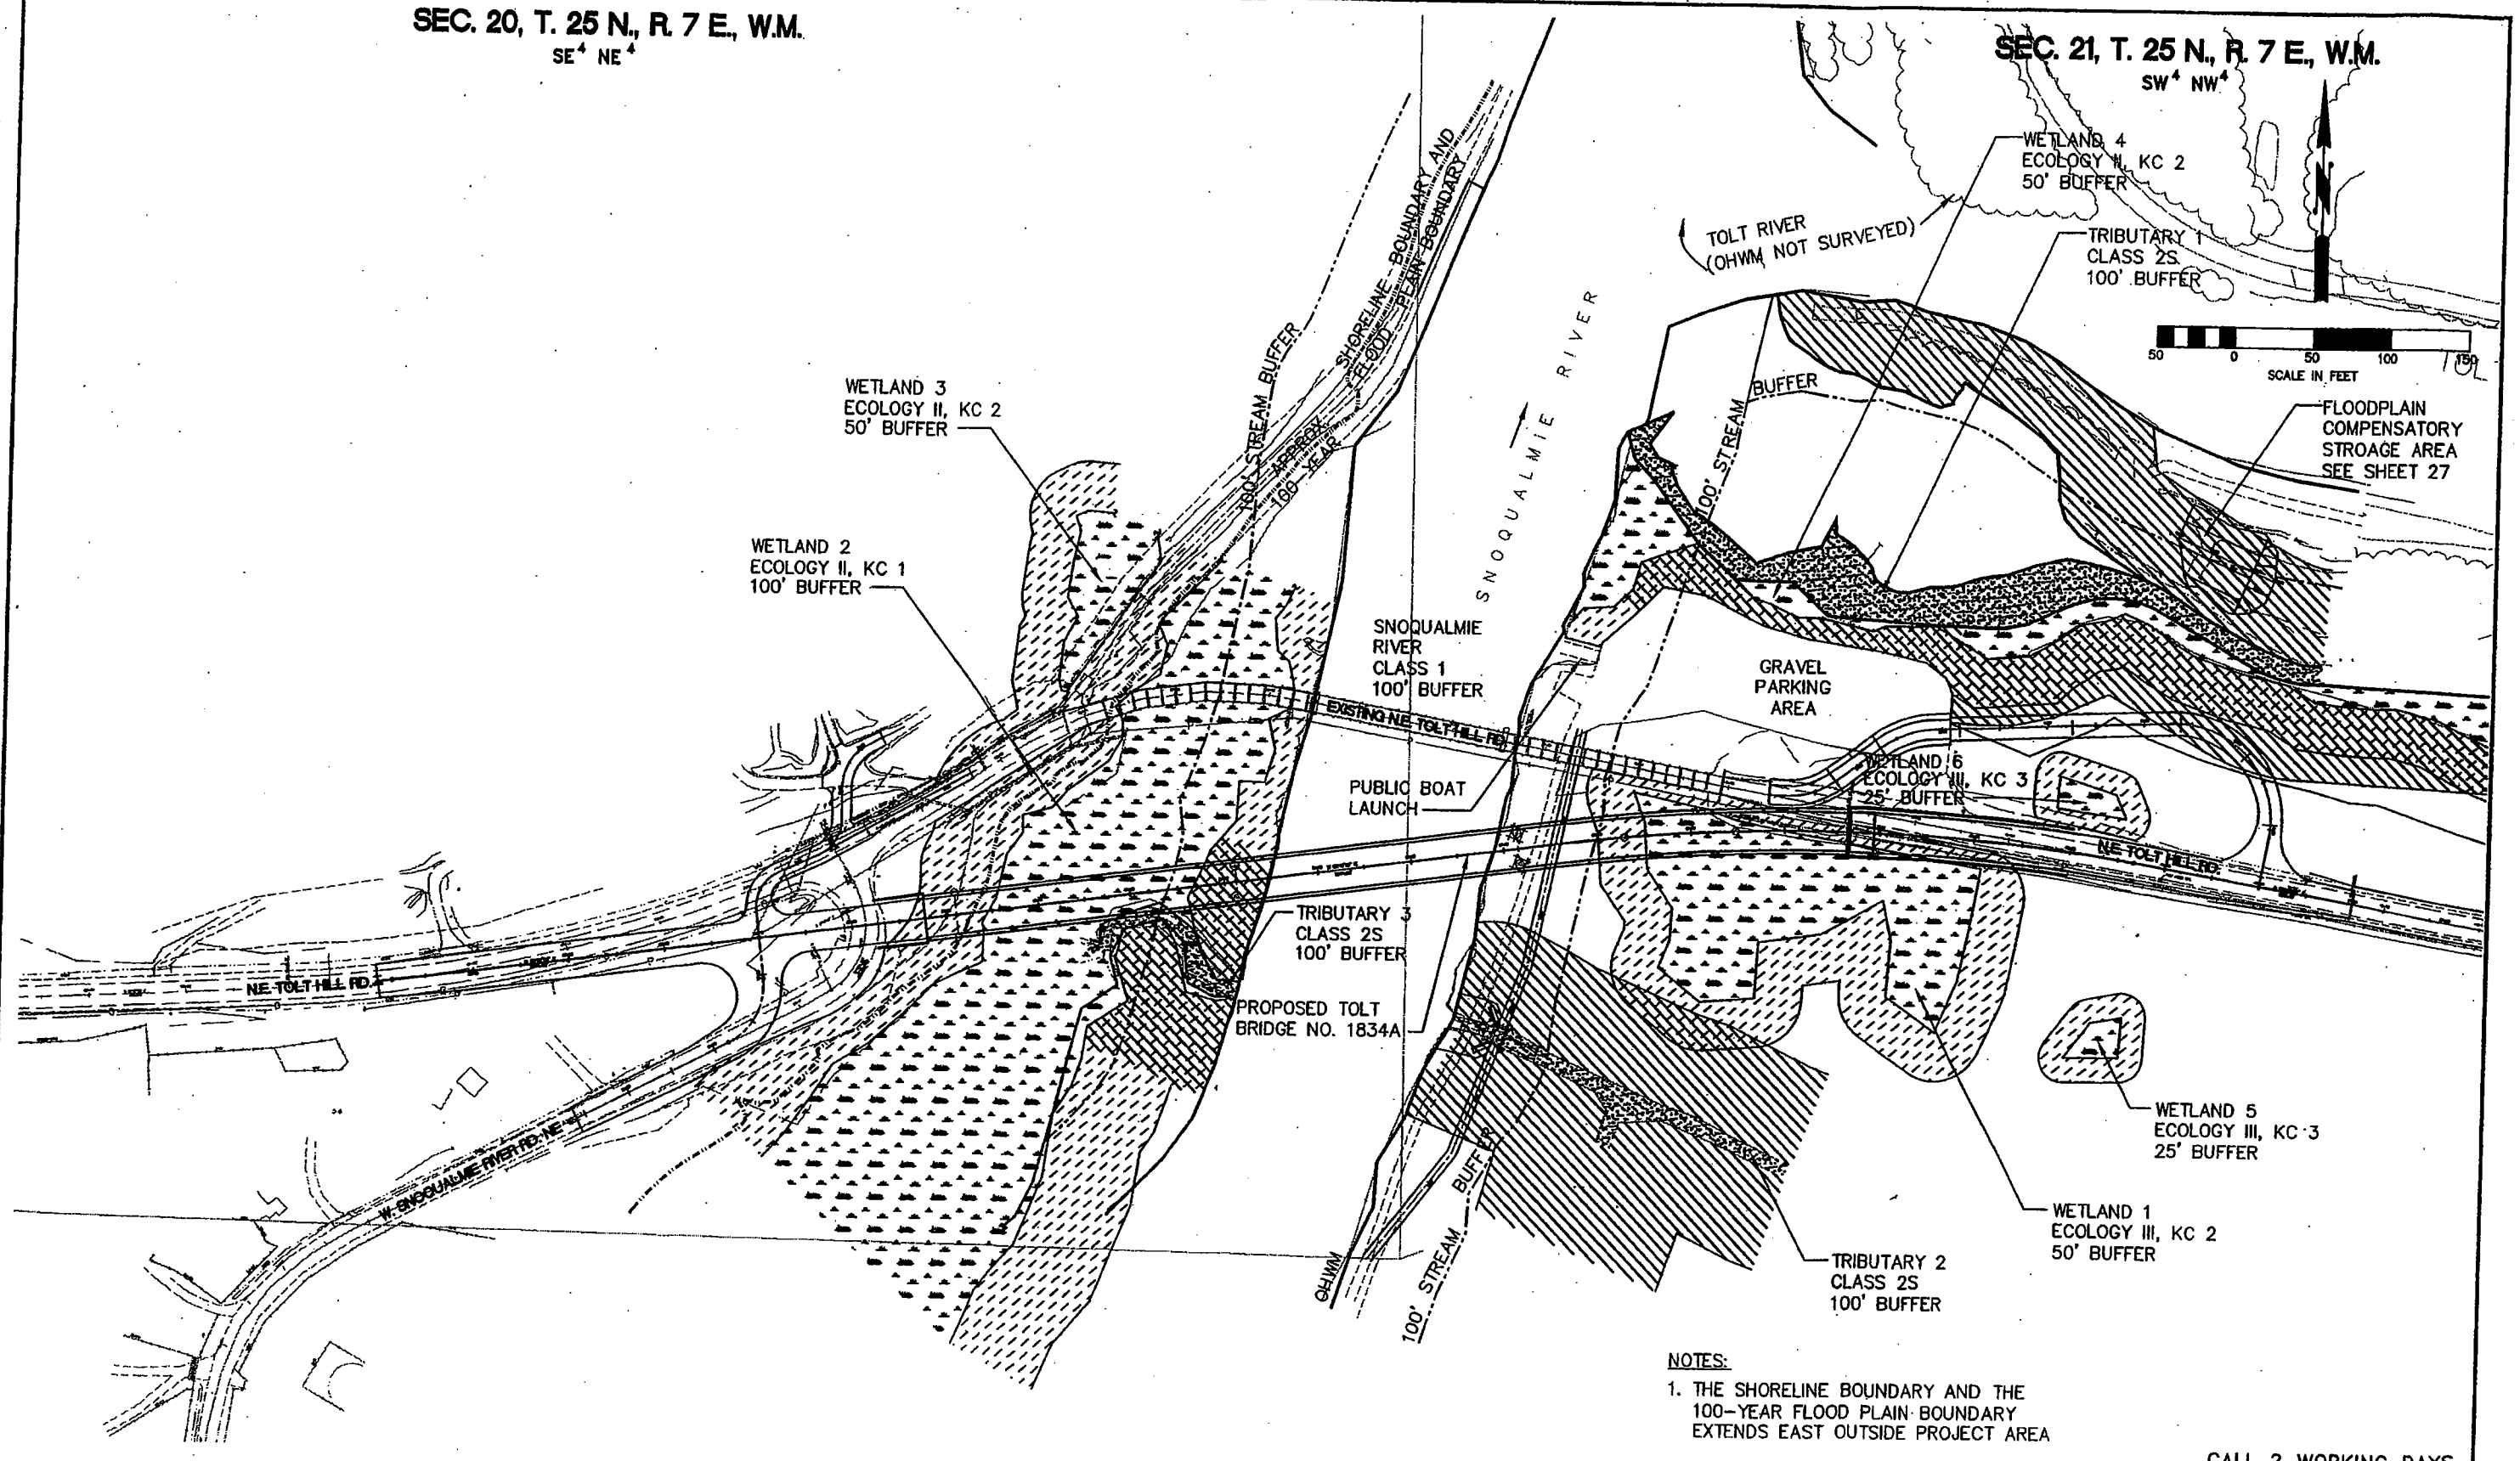

NOTES:

1. THE SHORELINE BOUNDARY AND THE 100-YEAR FLOOD PLAIN BOUNDARY EXTENDS EAST OUTSIDE PROJECT AREA

CALL 2 WORKING DAYS
BEFORE YOU DIG
1-800-424-5555
(UNDERGROUND UTILITY LOCATIONS ARE APPROX.)

FIELD BOOK:	1641 & 1641B	
SURVEYED:	DIXON	07/02
SURVEY BASE MAP:	FG	08/02
DESIGN ENTERED:	NAK	07/2005
DESIGNED	L. NGUYEN	07/2005
CHECKED:	R. SHULAR/L. LAI	07/2005
SUPERVISOR:	-	-

NUM.	REVISION	BY	DATE

CADD / 70 %
8-2005

FED. AID No. BROS-2017(037)

PROJECT No. 200394
SURVEY No. 21-25-7-8

MAINTENANCE DIVISION No. 2

PAULETTE M. NORMAN
STATE OF WASHINGTON
REGISTERED PROFESSIONAL ENGINEER
EXPIRES 6/31/07

KING COUNTY DEPT. OF TRANSPORTATION
HAROLD TANIGUCHI, DIRECTOR

TOLT BRIDGE NO. 1834A

NE TOLT HILL ROAD
OVERALL PROJECT PLAN

SHEET 11 OF 110 SHEETS

313-55(11)

G:\200394-Tolt Bridge #1834A\Development-Design Work\CAD\OPT 007 DESIGN CAD\Task C3D DESIGN CAD\d1_MISCELLANEOUS\200394_OVPROJP.dwg, 08/08/2006 11:35:14 AM, \\YAK\iso-21-m-copy