KING COUNTY
DEPARTMENT of ASSESSMENTS

The information included on this map has been compiled by King County staff from a variety of sources and is subject to change without notice. King County makes no representations or warranties, express or implied, as to accuracy, completeness, timeliness, or rights to use of such information. King County shall not be liable for any general, special, indirect, incidental, or consequential damages including, but not limited to, lost revenues or lost profits resulting from the use or misuse of the information contained on this map. Any sales of this map or information on this map is prohibited except by written permission of King County.

CONTROL MAJOR
CONTROL MINOR
RIGHT OF WAY
PLAT
SHORT PLAT
PARCEL
ORIGINAL PARCEL
EASEMENT
SURVEY/LEGAL
HYDRO
CITY BOUNDARY
Parcel Boundary
Platted Major Boundary

NE 18-24-04

KC 3231

Scale 1:1200 (1" = 100')

0 100 200 FEET
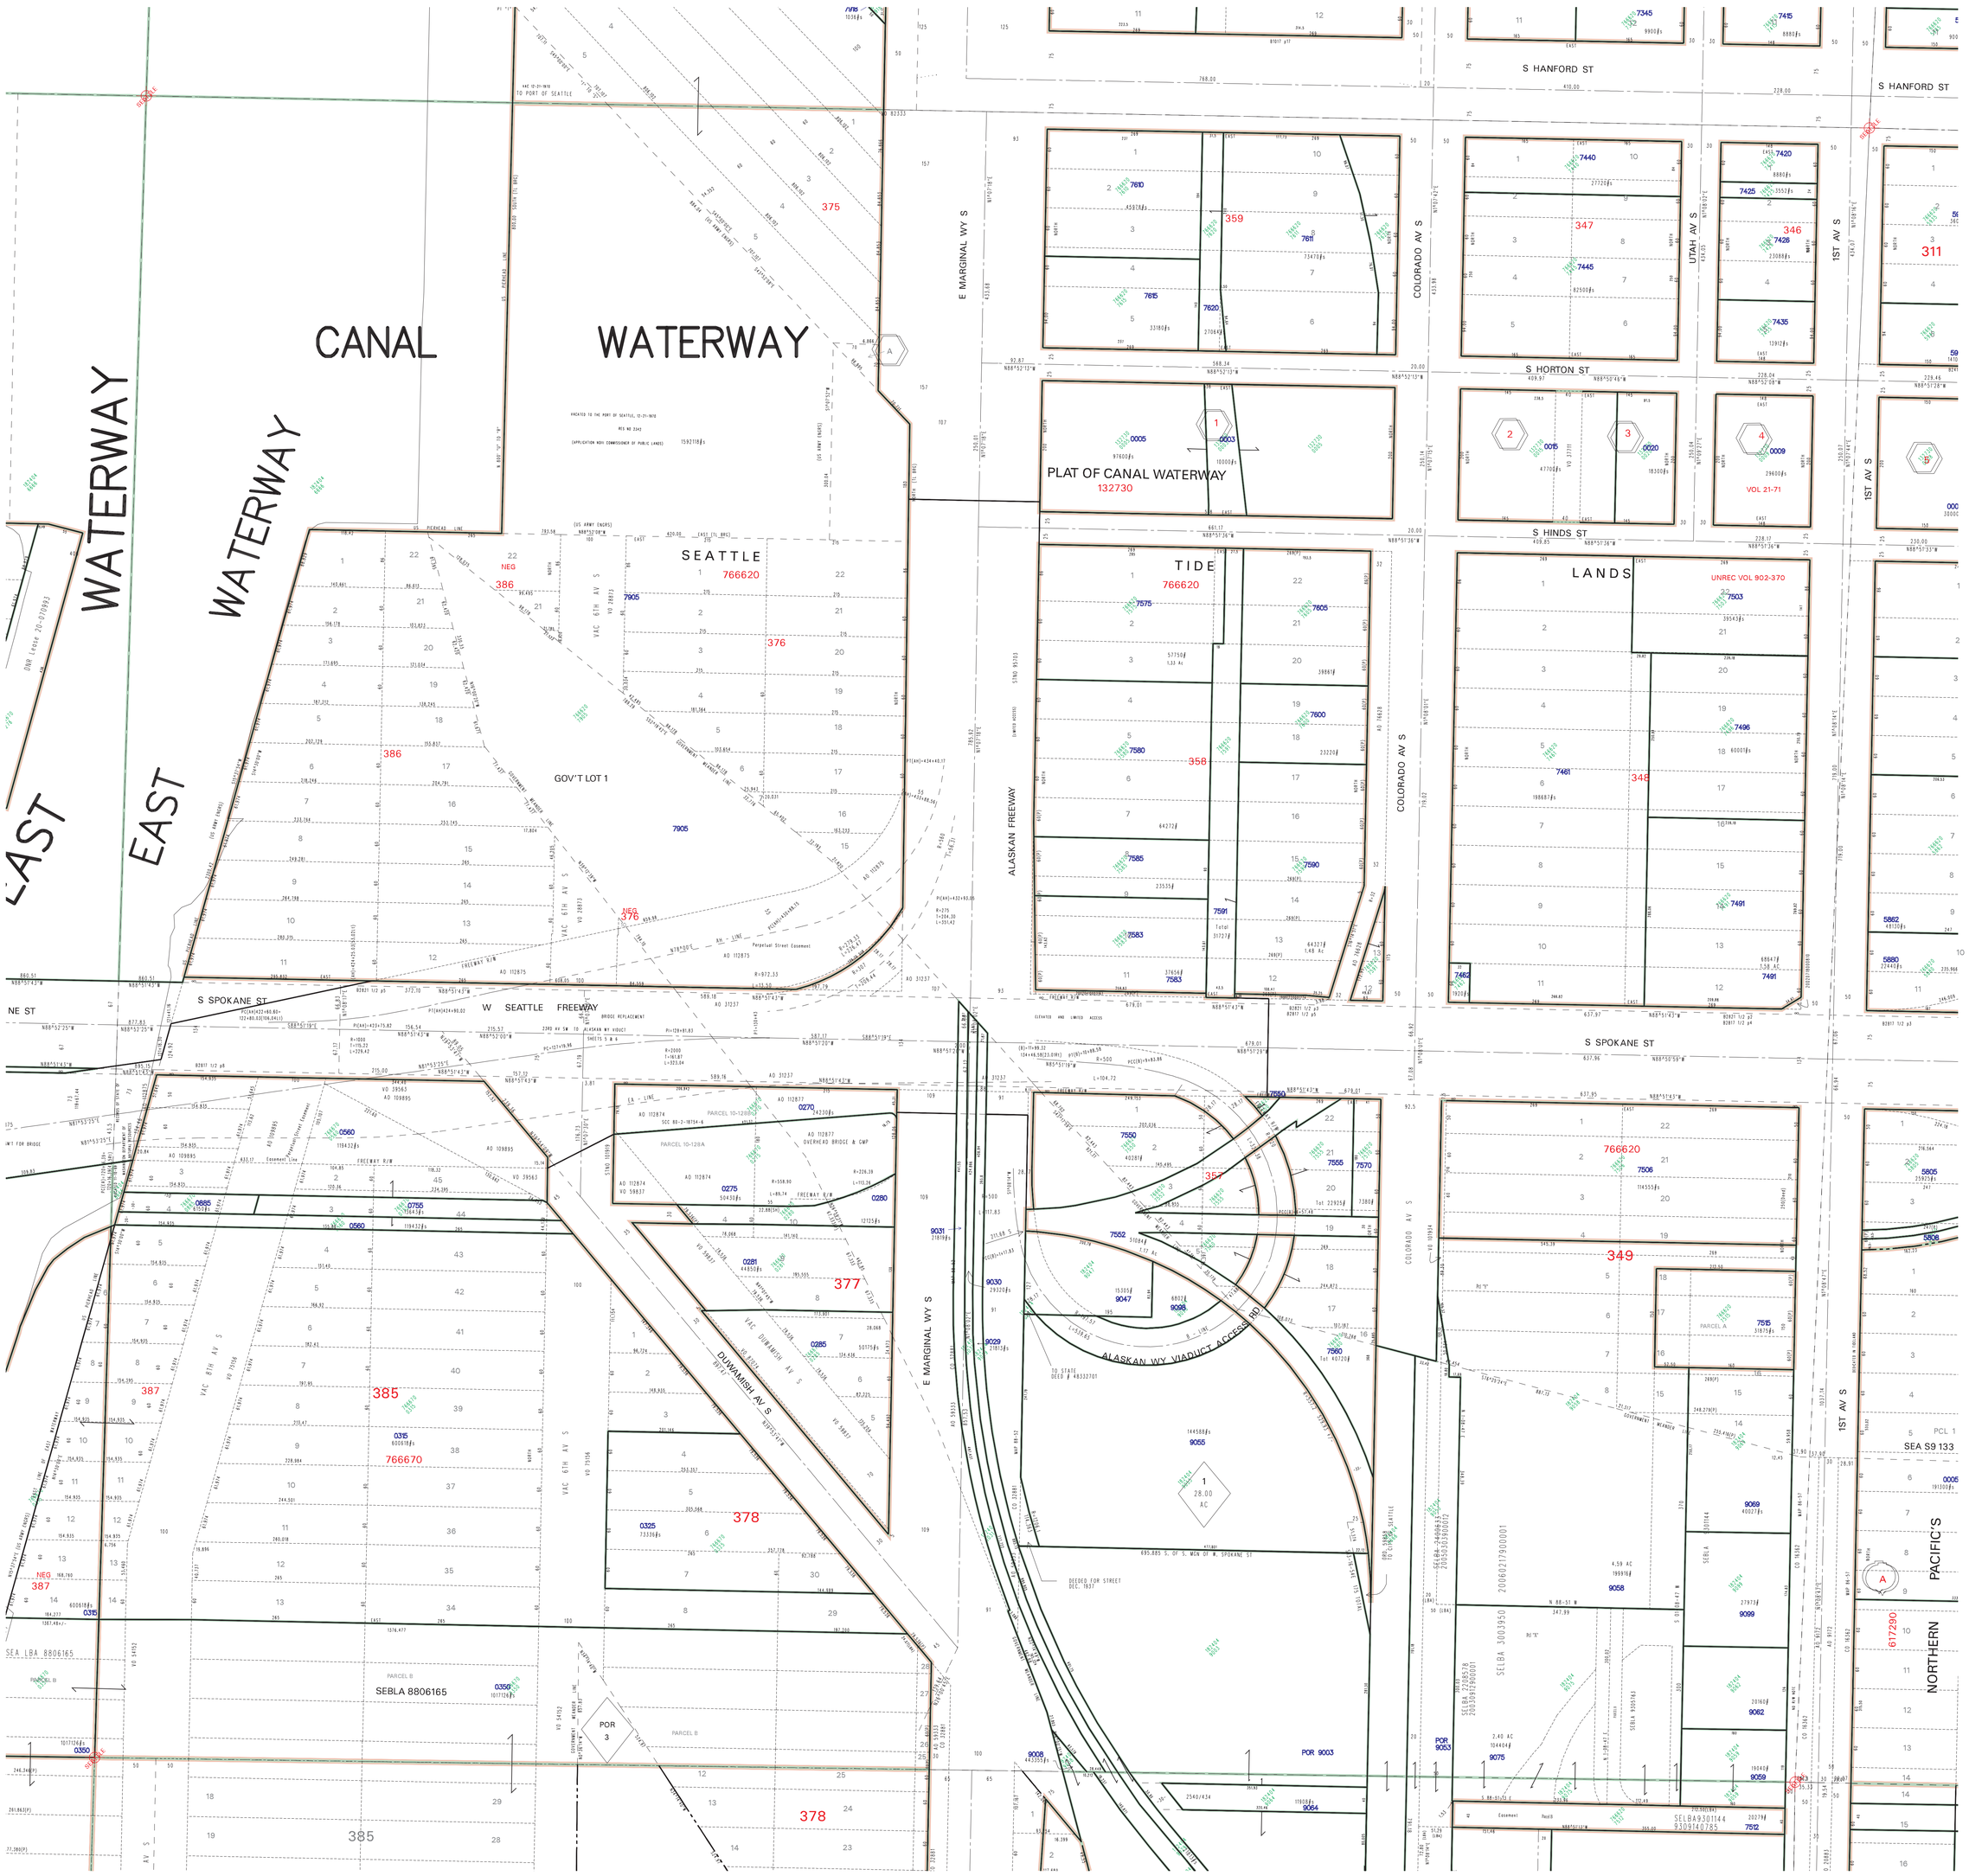
April 07, 2006